

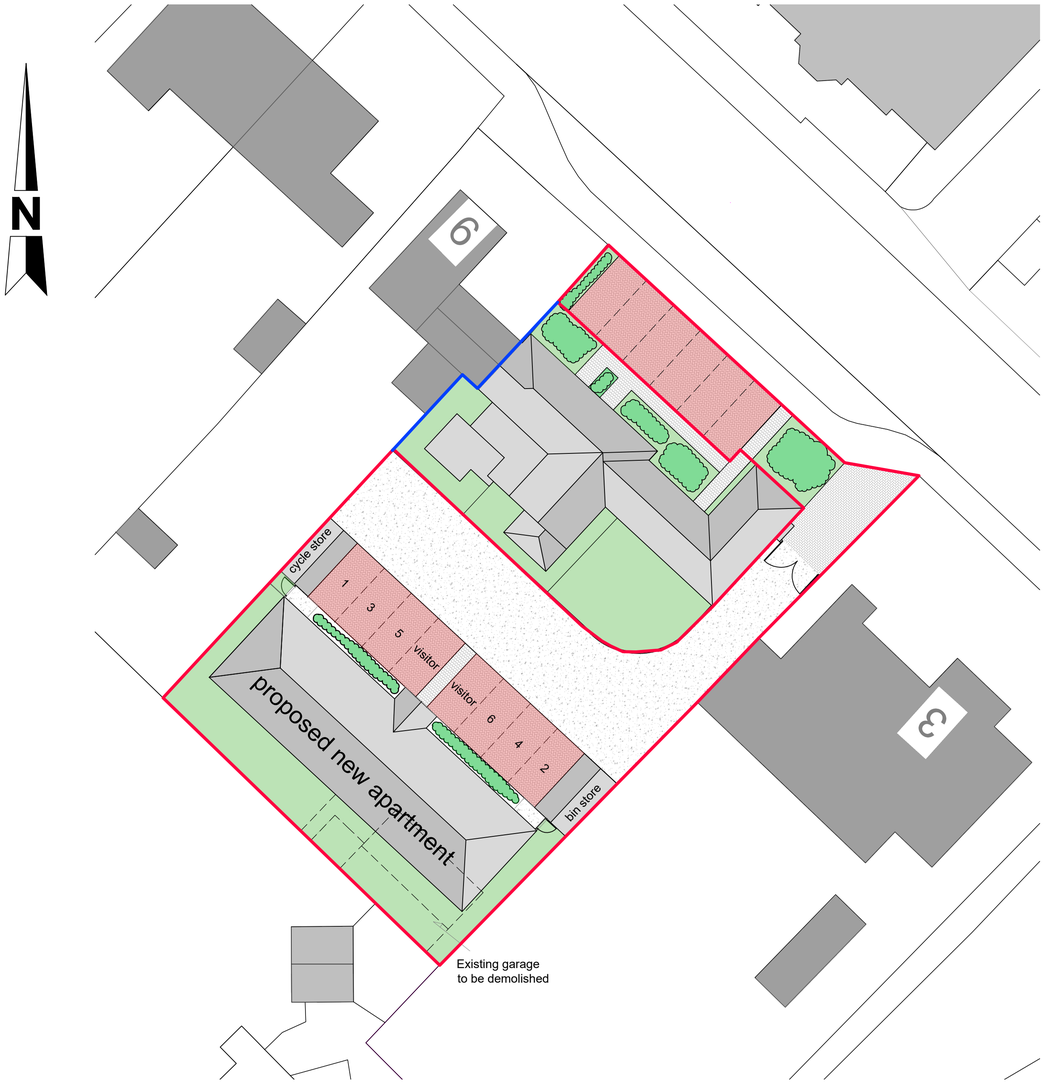


PROPOSED SITE LAYOUT PLAN
scale 1:200

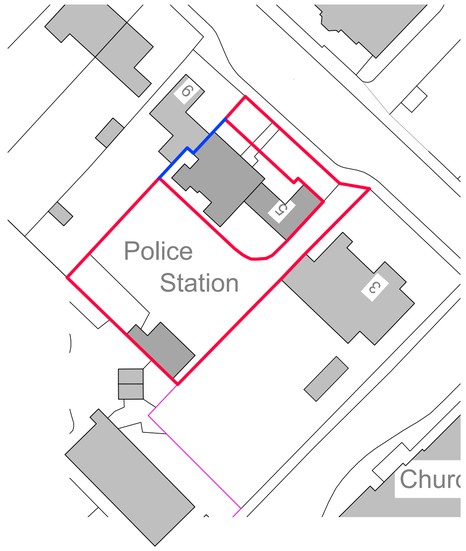

EXISTING SITE PLAN
scale 1:500

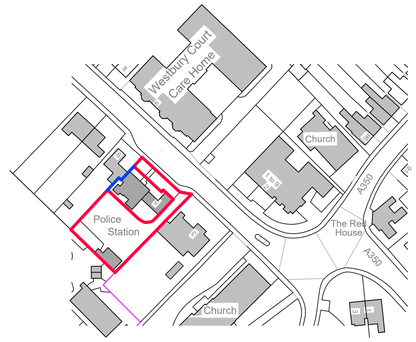

Ordnance Survey, (c) Crown Copyright 2023.
All rights reserved. Licence number 100022432

SITE LOCATION PLAN
scale 1:1250



AERIAL VIEW



PROPOSED SITE SECTION
scale 1:200

Scales

1:1250 Metric Scale Bar
0 10 20 30 50 100

1:500 Metric Scale Bar
0 5 10 15 20 25 30m

1:200 Metric Scale Bar
0 2 4 6 8 10 12 14 16 18

Note:
This drawing is the copy right of Apex Planning Design and may not be reproduced or amended without permission.

Client

Gainsborough Group Construction Ltd

Job

Proposed erection of 3 storey apartments on site of former police station carpark at
5&7 Station Road,
Westbury,
Wiltshire.
BA13 3JL

Title

Location Plan, Existing Site Plan, Proposed Site Plan and proposed site section.

Scale

1:1250,1:500,1:200@A1

Date

October 2023

Drawn

Stewart Maxwell BSc. (Hons)

Drg Number

APD-02-23-100

Site area 0.0751 Hectares (red line)

APEX PLANNING DESIGN

Email: adrian@apexpd.co.uk