
COPYRIGHT
This drawing is the property of Michael Goff. The information given on it is protected by copyright and any form of copying or reproduction is strictly forbidden. The drawing remains the property of Michael Goff and is subject to recall without notice.



BLOCK PLAN

0 10.0m 20.0m 30.0m 40.0m 50.0m

SCALE 1 : 500
METRIC

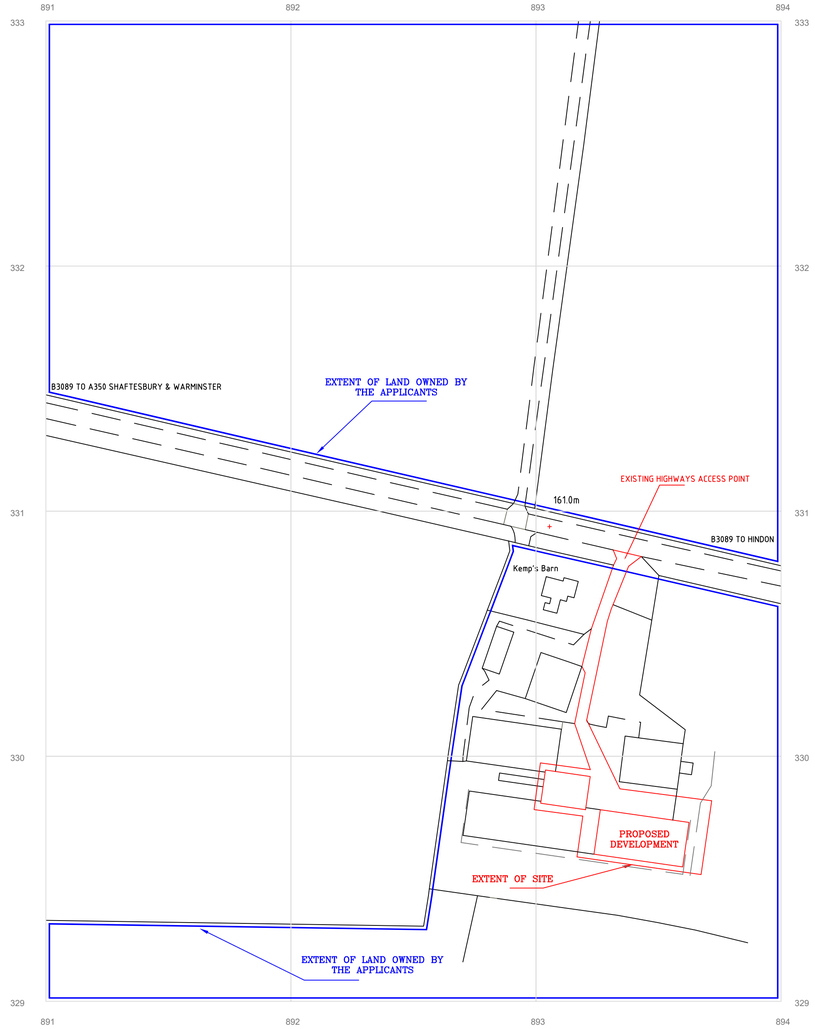

© Crown copyright and database rights 2023 OS 100035409
Reproduction in whole or in part is prohibited without the permission of Ordnance Survey.

LOCATION PLAN

0 50.0m 100.0m 150.0m

SCALE 1 : 1250
METRIC

SITE CENTRED GRID REFERENCE
ST 89308 33068

DRAWING ISSUED FOR PLANNING PURPOSES
21/10/2023

CLIENT:
HINDON FARMS LTD.
ODDINGTON GRANGE,
WESTON ON THE GREEN,
BICESTER,
OX25 3WQ.

TITLE:
PROPOSED EXTENSION TO EXISTING AGRICULTURAL GRAIN STORAGE BUILDING AT KEMP'S BARN, HINDON, SP3 6EU.

MICHAEL GOFF
Agricultural Planning & Project Management
Telephone: 07739 279042

SCALE:	DRAWN:	DATE:
AS SHOWN (@ A1)	M Goff	17/10/2023

TITLE: BLOCK & LOCATION PLANS.

Drawing No: HFL/GS/PLN/001.