
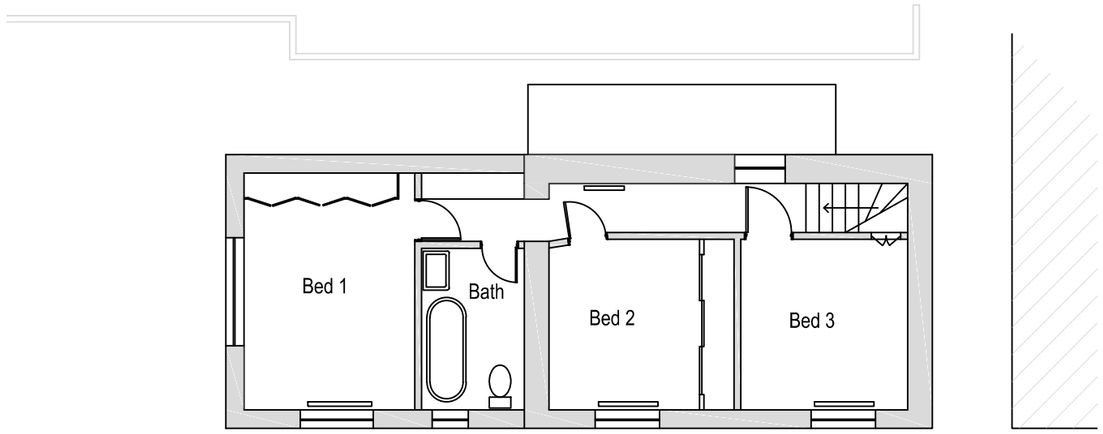


First Floor

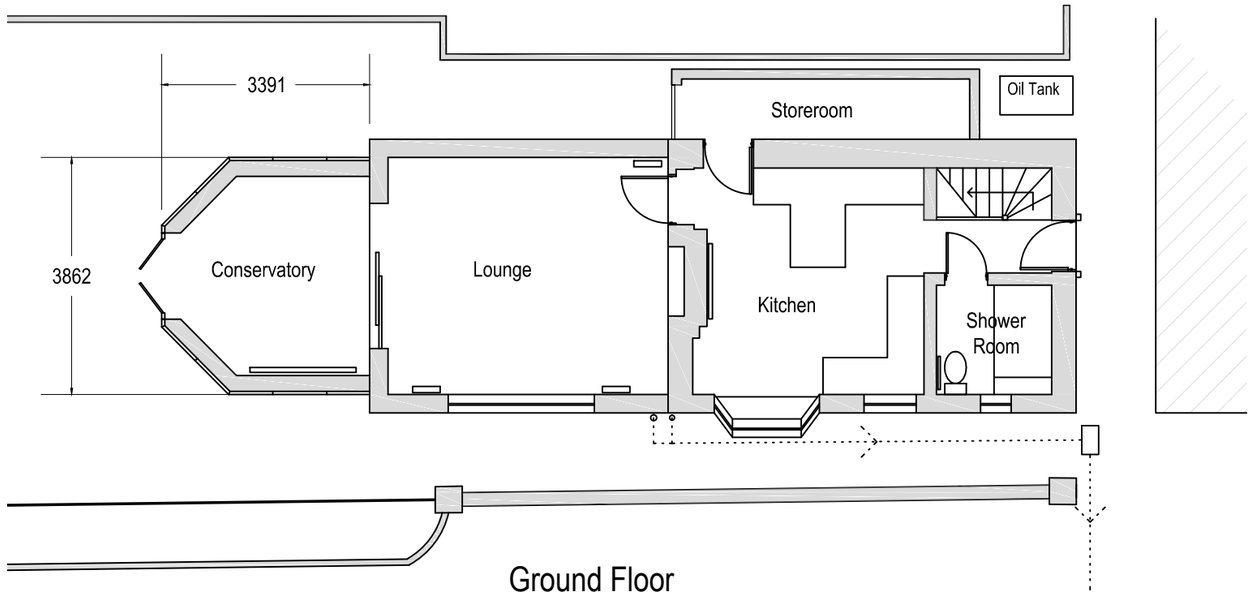

Ground Floor

Martin Carroll Architectural Services
2 Clare Cottages. North Cheriton, Templecombe, BA8 0AA
Tel: 07971 865661
email: martin@martin-carroll.co.uk

0 5 10m

Job Name : 19 Northbrook, SN10 4AP
Detail : Existing Floor Plans
Drawing Number : 0122/4 Revision : 0
Scale : 1:100 @ A3 Date : 13-Nov-23