

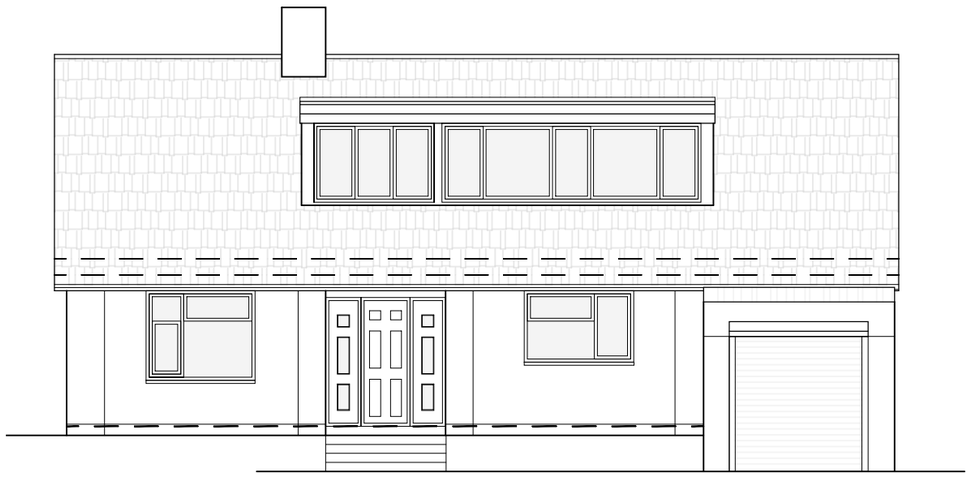


FRONT ELEVATION
1:100
All dimensions to be checked on site

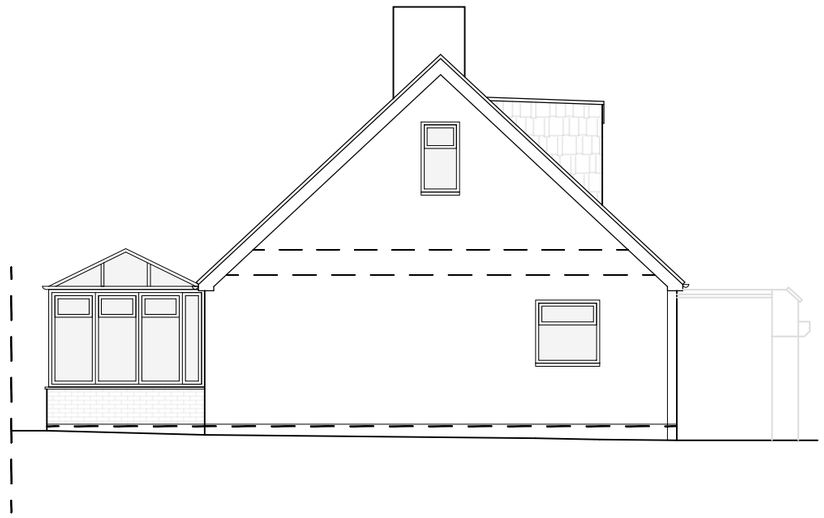

SIDE ELEVATION
1:100
All dimensions to be checked on site

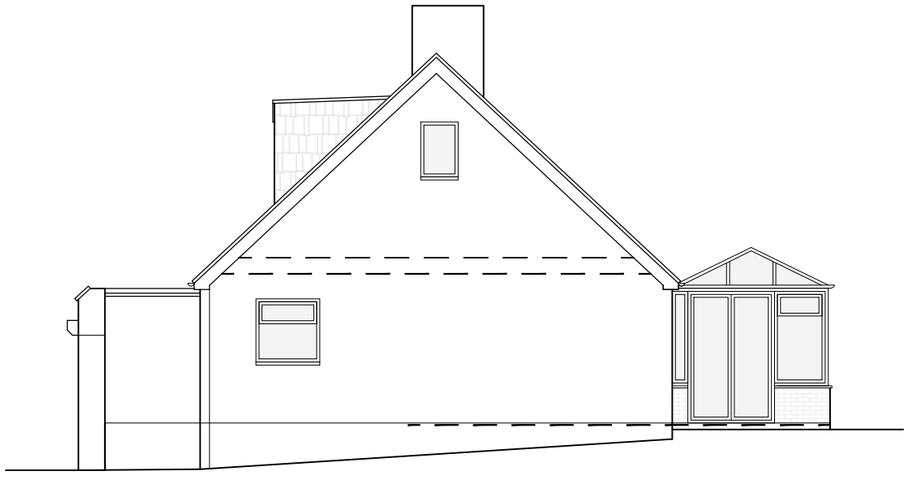

SIDE ELEVATION
1:100
All dimensions to be checked on site



REAR ELEVATION
1:100
All dimensions to be checked on site

0m 500mm 1000mm 1500mm 2000mm 2500mm

Chartered Institute of Architectural Technologists
Registered Practice

Party Wall Etc Act 1996
The works indicated on these drawings may be within the provisions of the Act. It is the building owner's responsibility to serve the requisite notice(s) to adjoining owners and otherwise comply with the Act.

Responsibility is not accepted for errors made by others scaling from this drawing. All discrepancies should be reported to Western Building Consultants

Copyright: 2023 Western Building Consultants.This document and the design are the copyright of Western Building Consultants. This drawing is not to be used or copied without written authorised consent

RICS

Drawing:
Existing Elevations

Project:
17 Laines Head
Chippenham
SN15 1PH

Scale: 1:100 @ A3 Job No : 3915

www.westernbuildingconsultants.co.uk

Drawn By: EA Date : 20/07/2023

WESTERN
BUILDING CONSULTANTS

Western House
2 Rush Hill, Bath
BA2 2QH

01225 789 307

enquiries@westernbuildingconsultants.co.uk

Drawing No. : (3)003 Revision : -