N

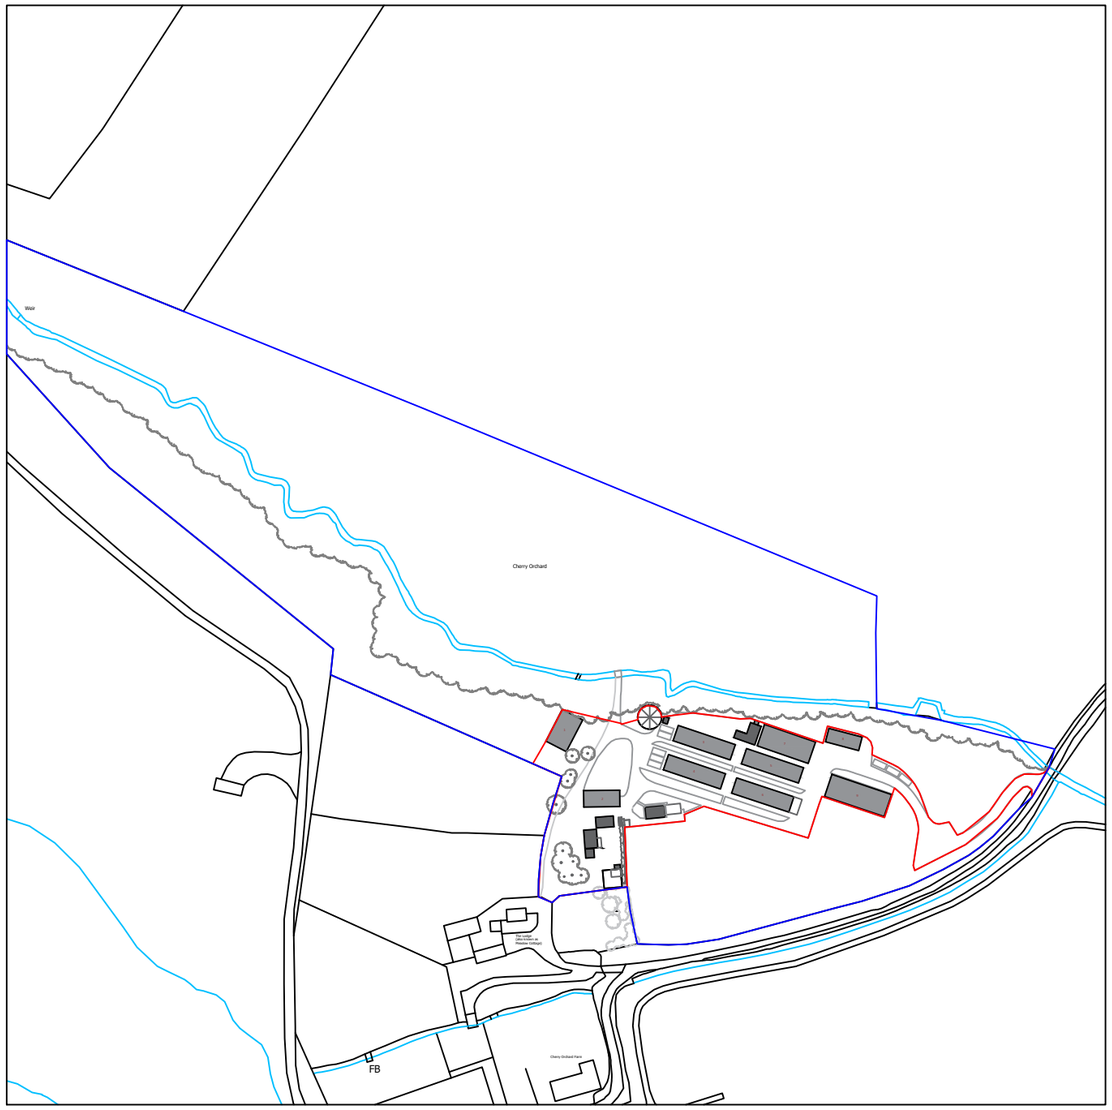

EVANS PLANNING & DESIGN

Hilary Evans
BSc(Hons), DIP Town Planning, MRTPI
BA(Hons) Architectural Technology
planninganddesign@netevans.com
07866 534501

Project:
Improvement and diversification of agricultural plant nursery including two new buildings. Buildings to contain essential storage, workshop space and staff support facilities as well as a tied dwelling.

Arvensis Perennials, 19A Lower Wraxall

Title:
Site Location Plan - Amended

Scale: 1:2500 @ A3	Project No: 22018
Drawing No: 22018/01	Status: Planning
Revision: B	Date: 26/06/2023

Scale Bar:
0 10 20 30 40 50 60 70 80 90 100