


GROUND FLOOR PLAN

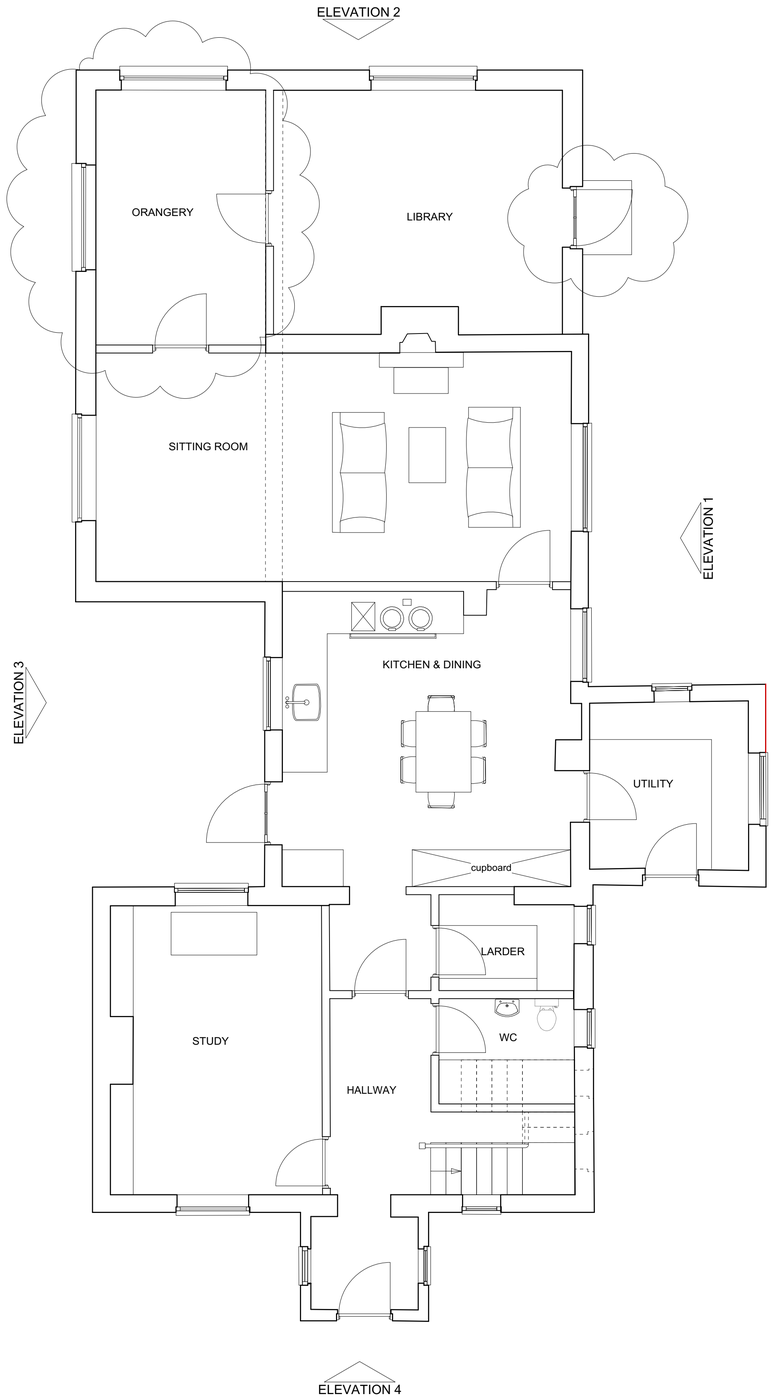

FIRST FLOOR PLAN

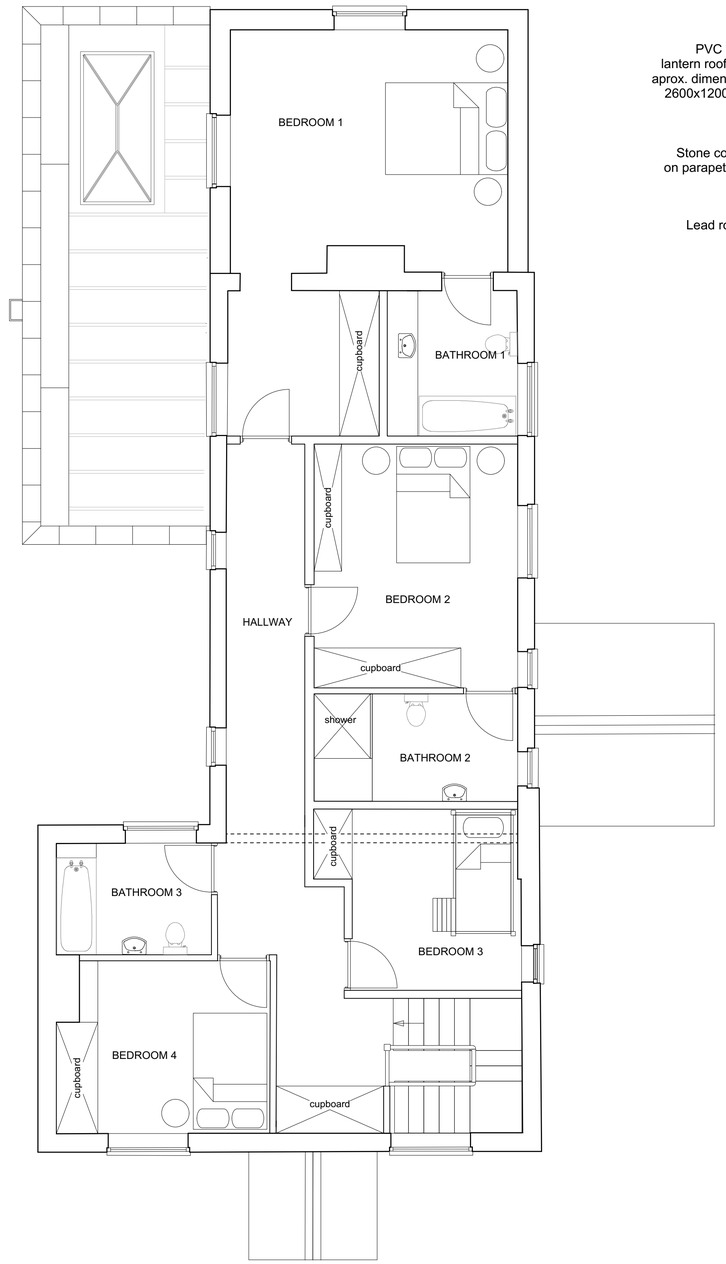

ROOF PLAN

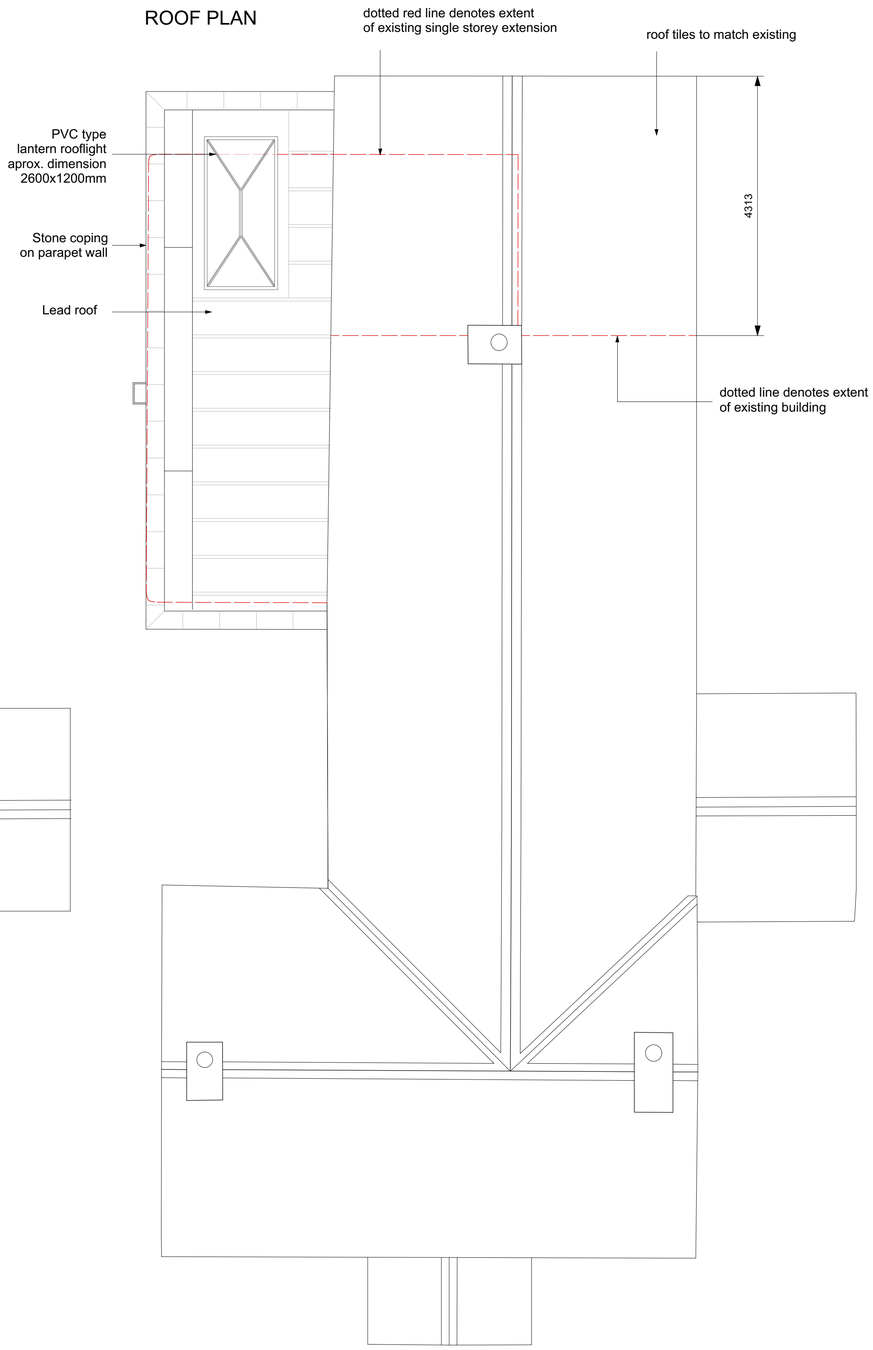

A1	DRAWING STATUS	REV	A
	PLANNING	DESCRIPTION	Amend window layouts to extension
		DATE	09.11.23
		NAME	RH

NORTH ARROW

Magnetic

SCALE BAR @ 1:50

0 1 2 3 4 5

hiscox parladé

1a lime grove works
new shepherds bush market
london w12 8ee

HOME FARM HOUSE
OARE SN8 4JA

title:
PROPOSED
GROUND, FIRST
FLOOR PLANS

drawing no: 22228/4_P_01

project: 22228/4
scale: 1:50@A1
date:06.09.23

A