

THIS DRAWING IS COPYRIGHT
Contractor must take site sizes

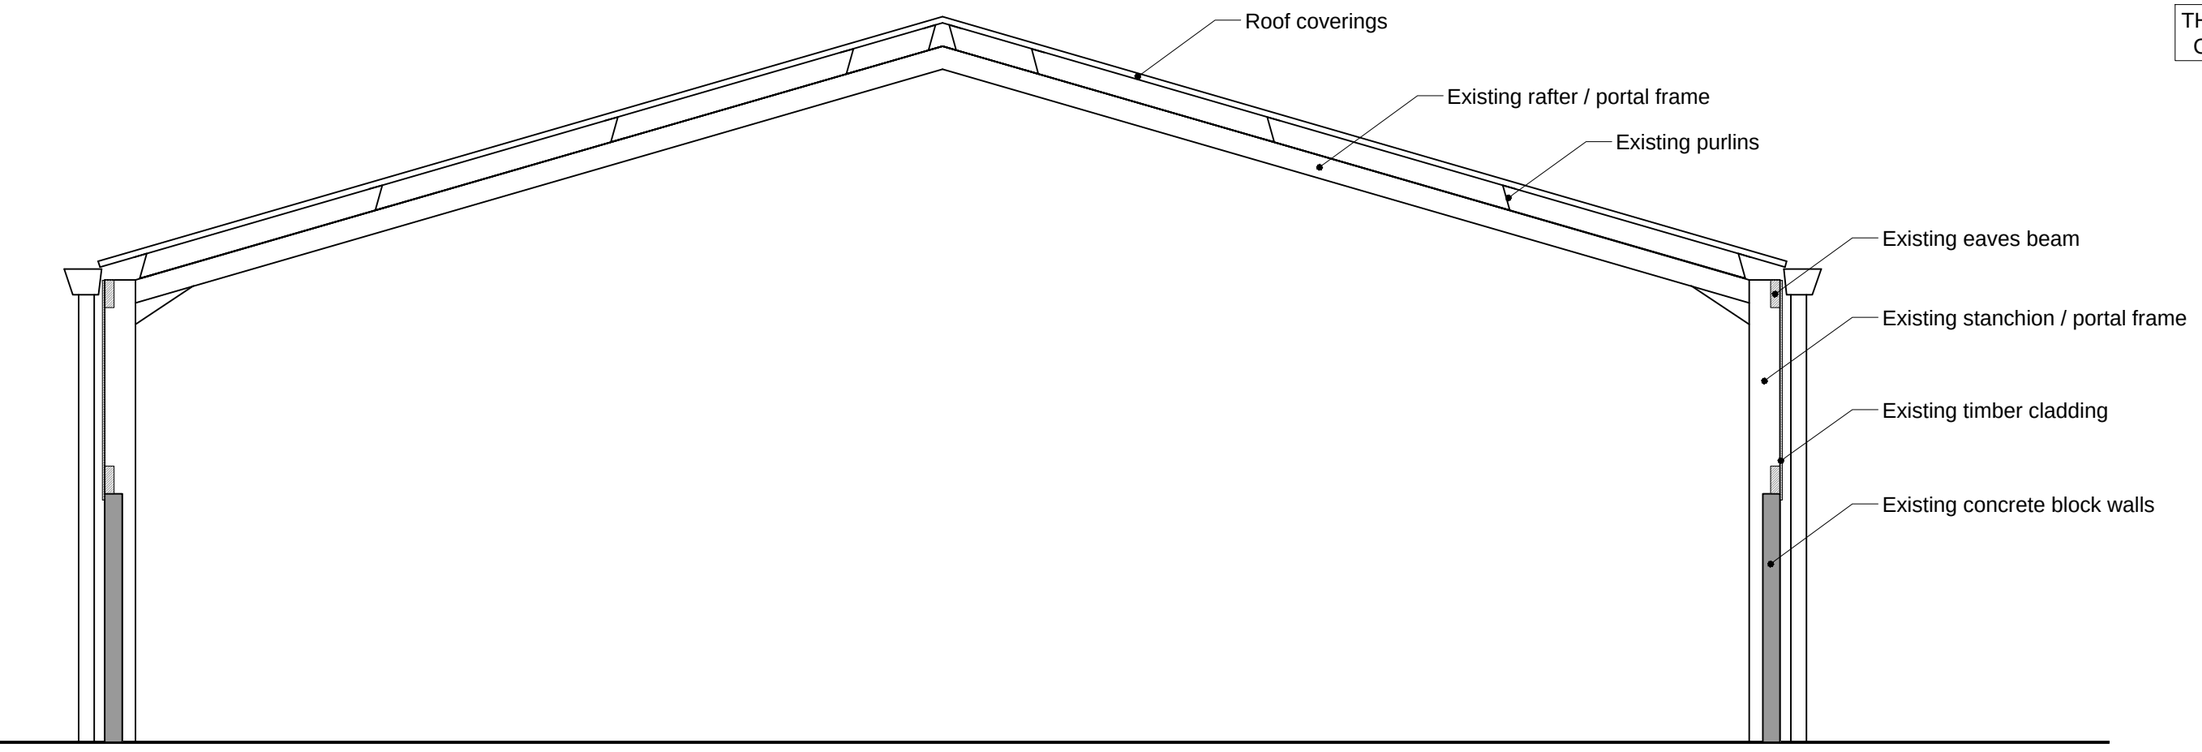

EXISTING
Typical Section
Scale 1:50

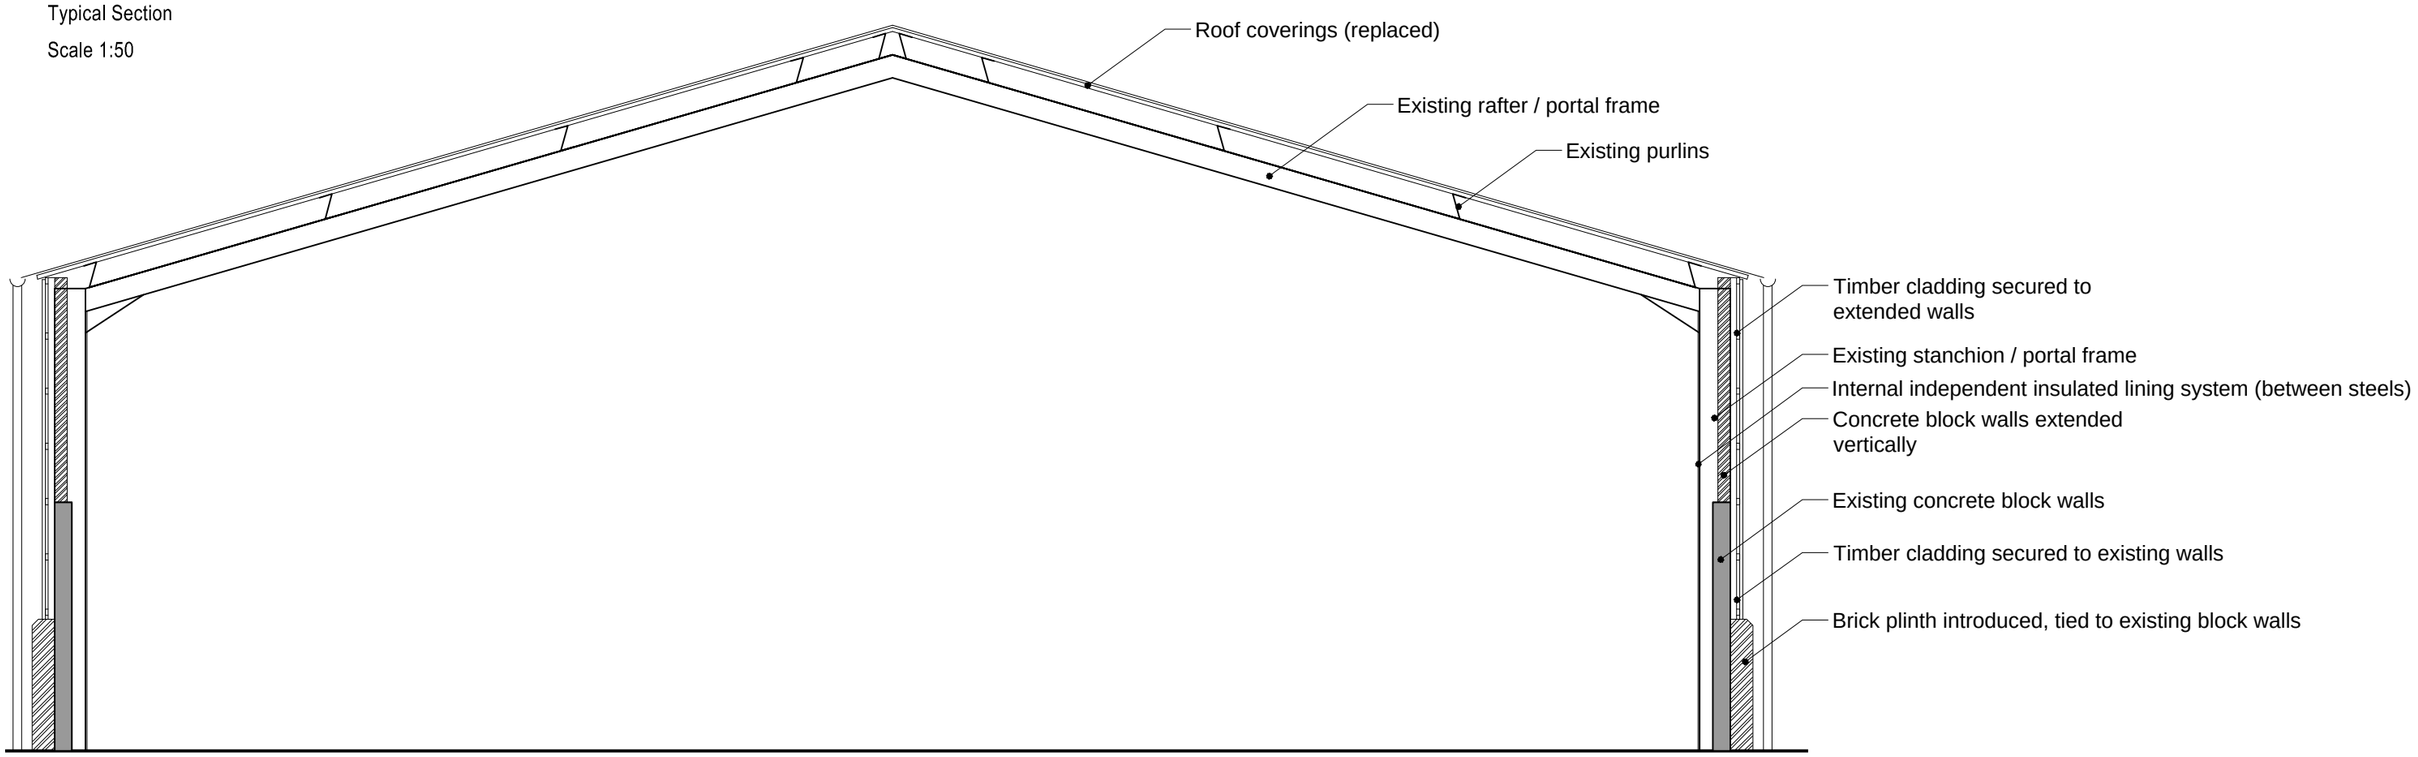

PROPOSED
Typical Section
Scale 1:50

0 1m 2m 3m

Scale bar (1:50)

Client: MR W DREWETT & MISS Z THEOBALD	Drawing: EXISTING AND PROPOSED SECTION		
Project: BARN WICK BRIDGE	Drawn: WPD	Date: 13.11.2023	Scale: 1:50 @ A3
	Drawing number: **9LQ-23**		Rev.

DOLMAN
ARCHITECTURAL DESIGNERS BUILDING SURVEYORS
COST CONSULTANTS CDM PRINCIPAL DESIGNERS
Sussex House
Bath Road
Devizes
Wiltshire SN10 2AF
Tel: 01380 729456
Web: www.dolmansurveyors.co.uk
Email: info@dolmansurveyors.co.uk