


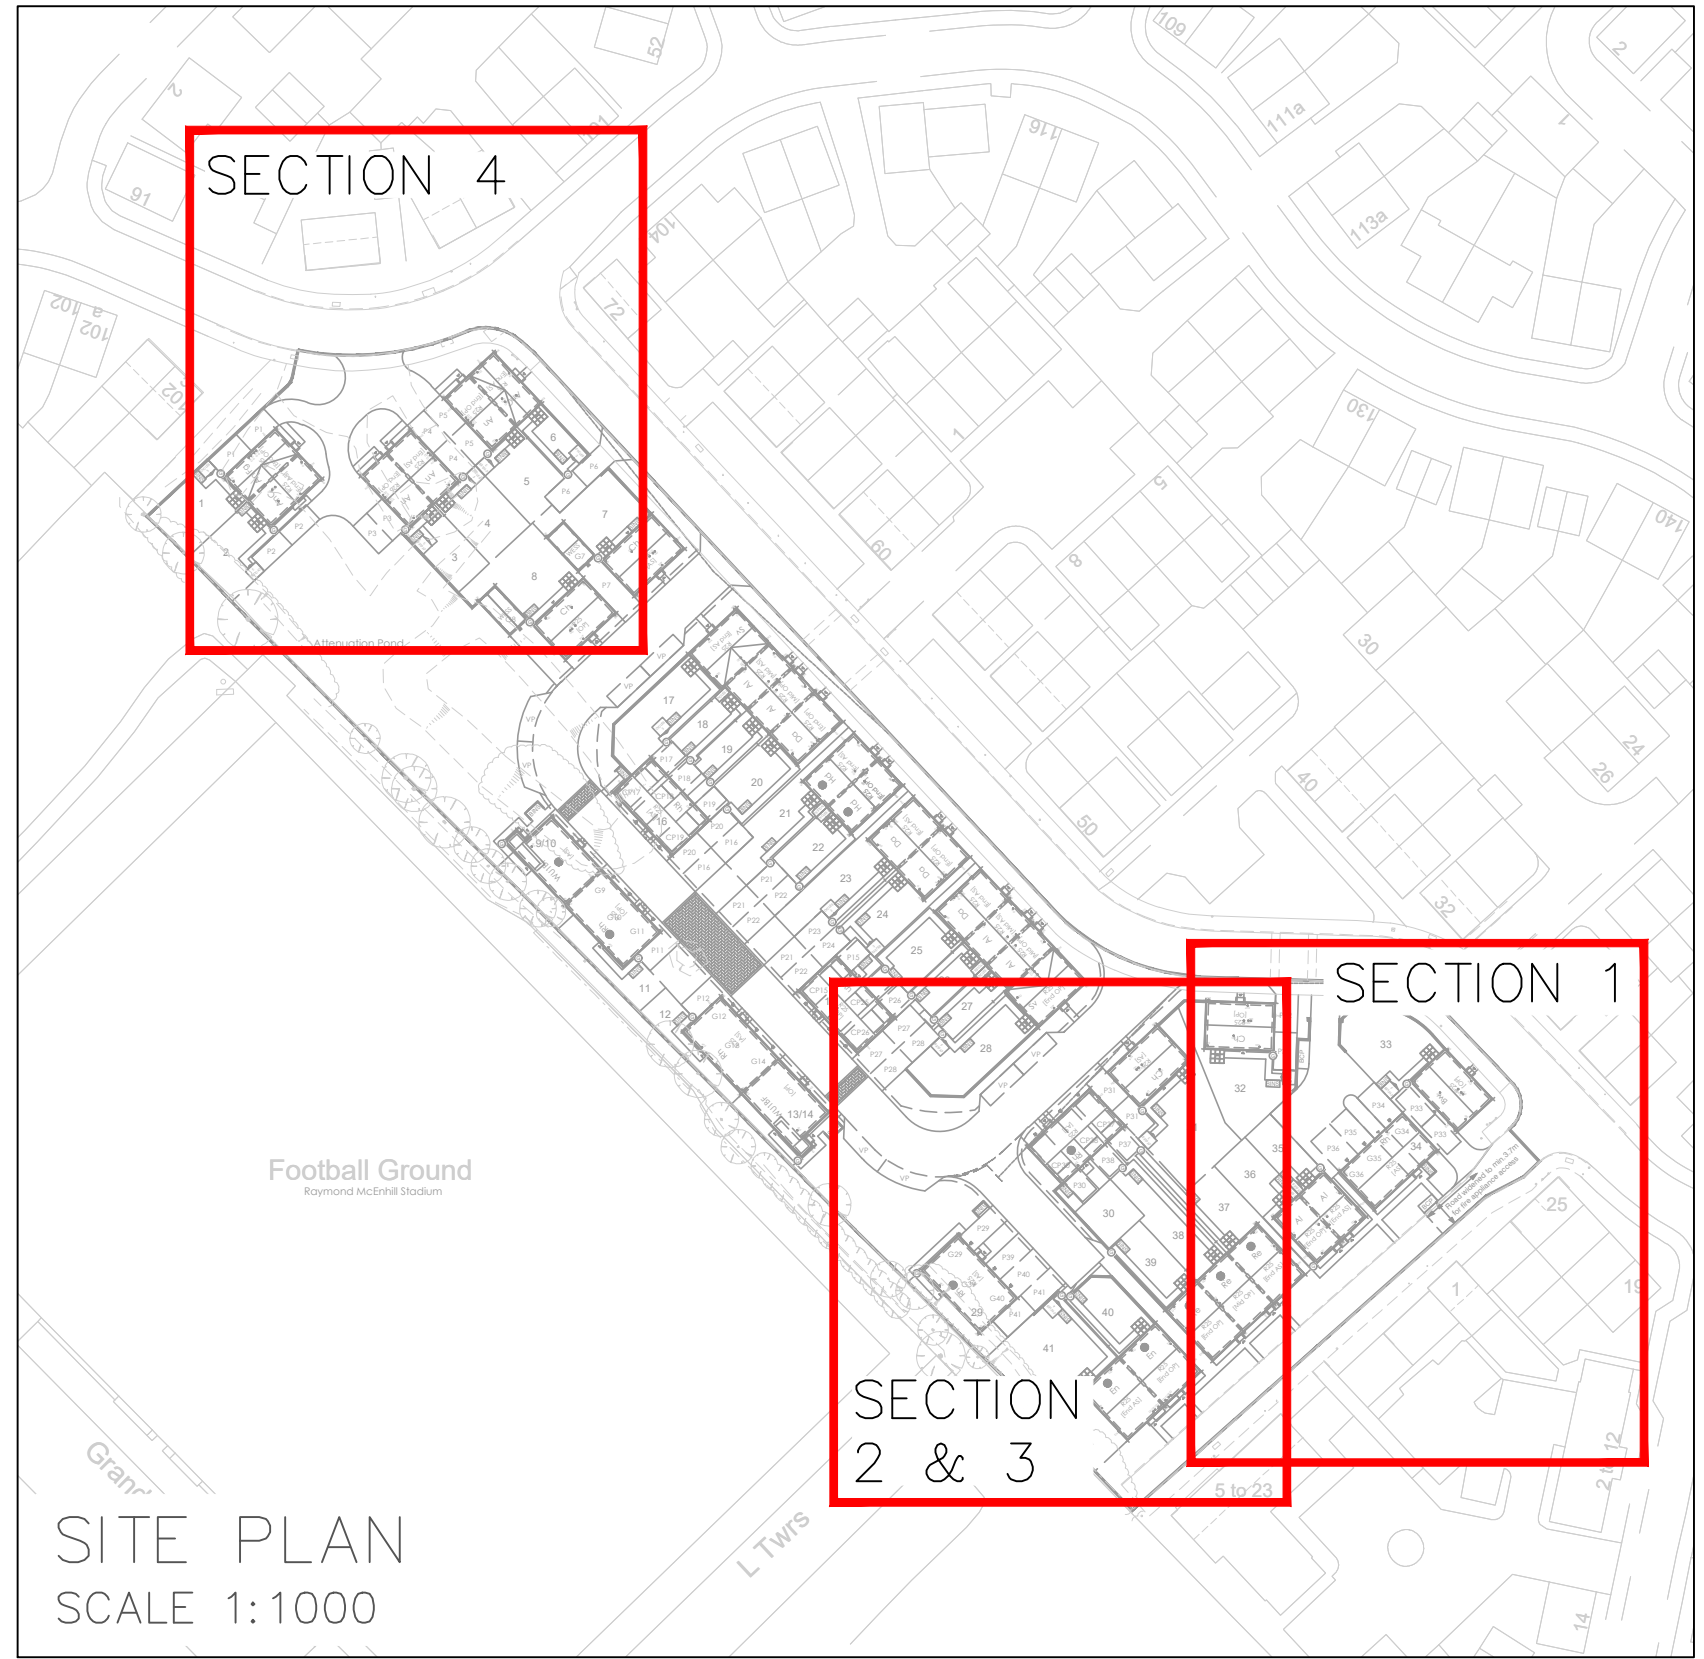
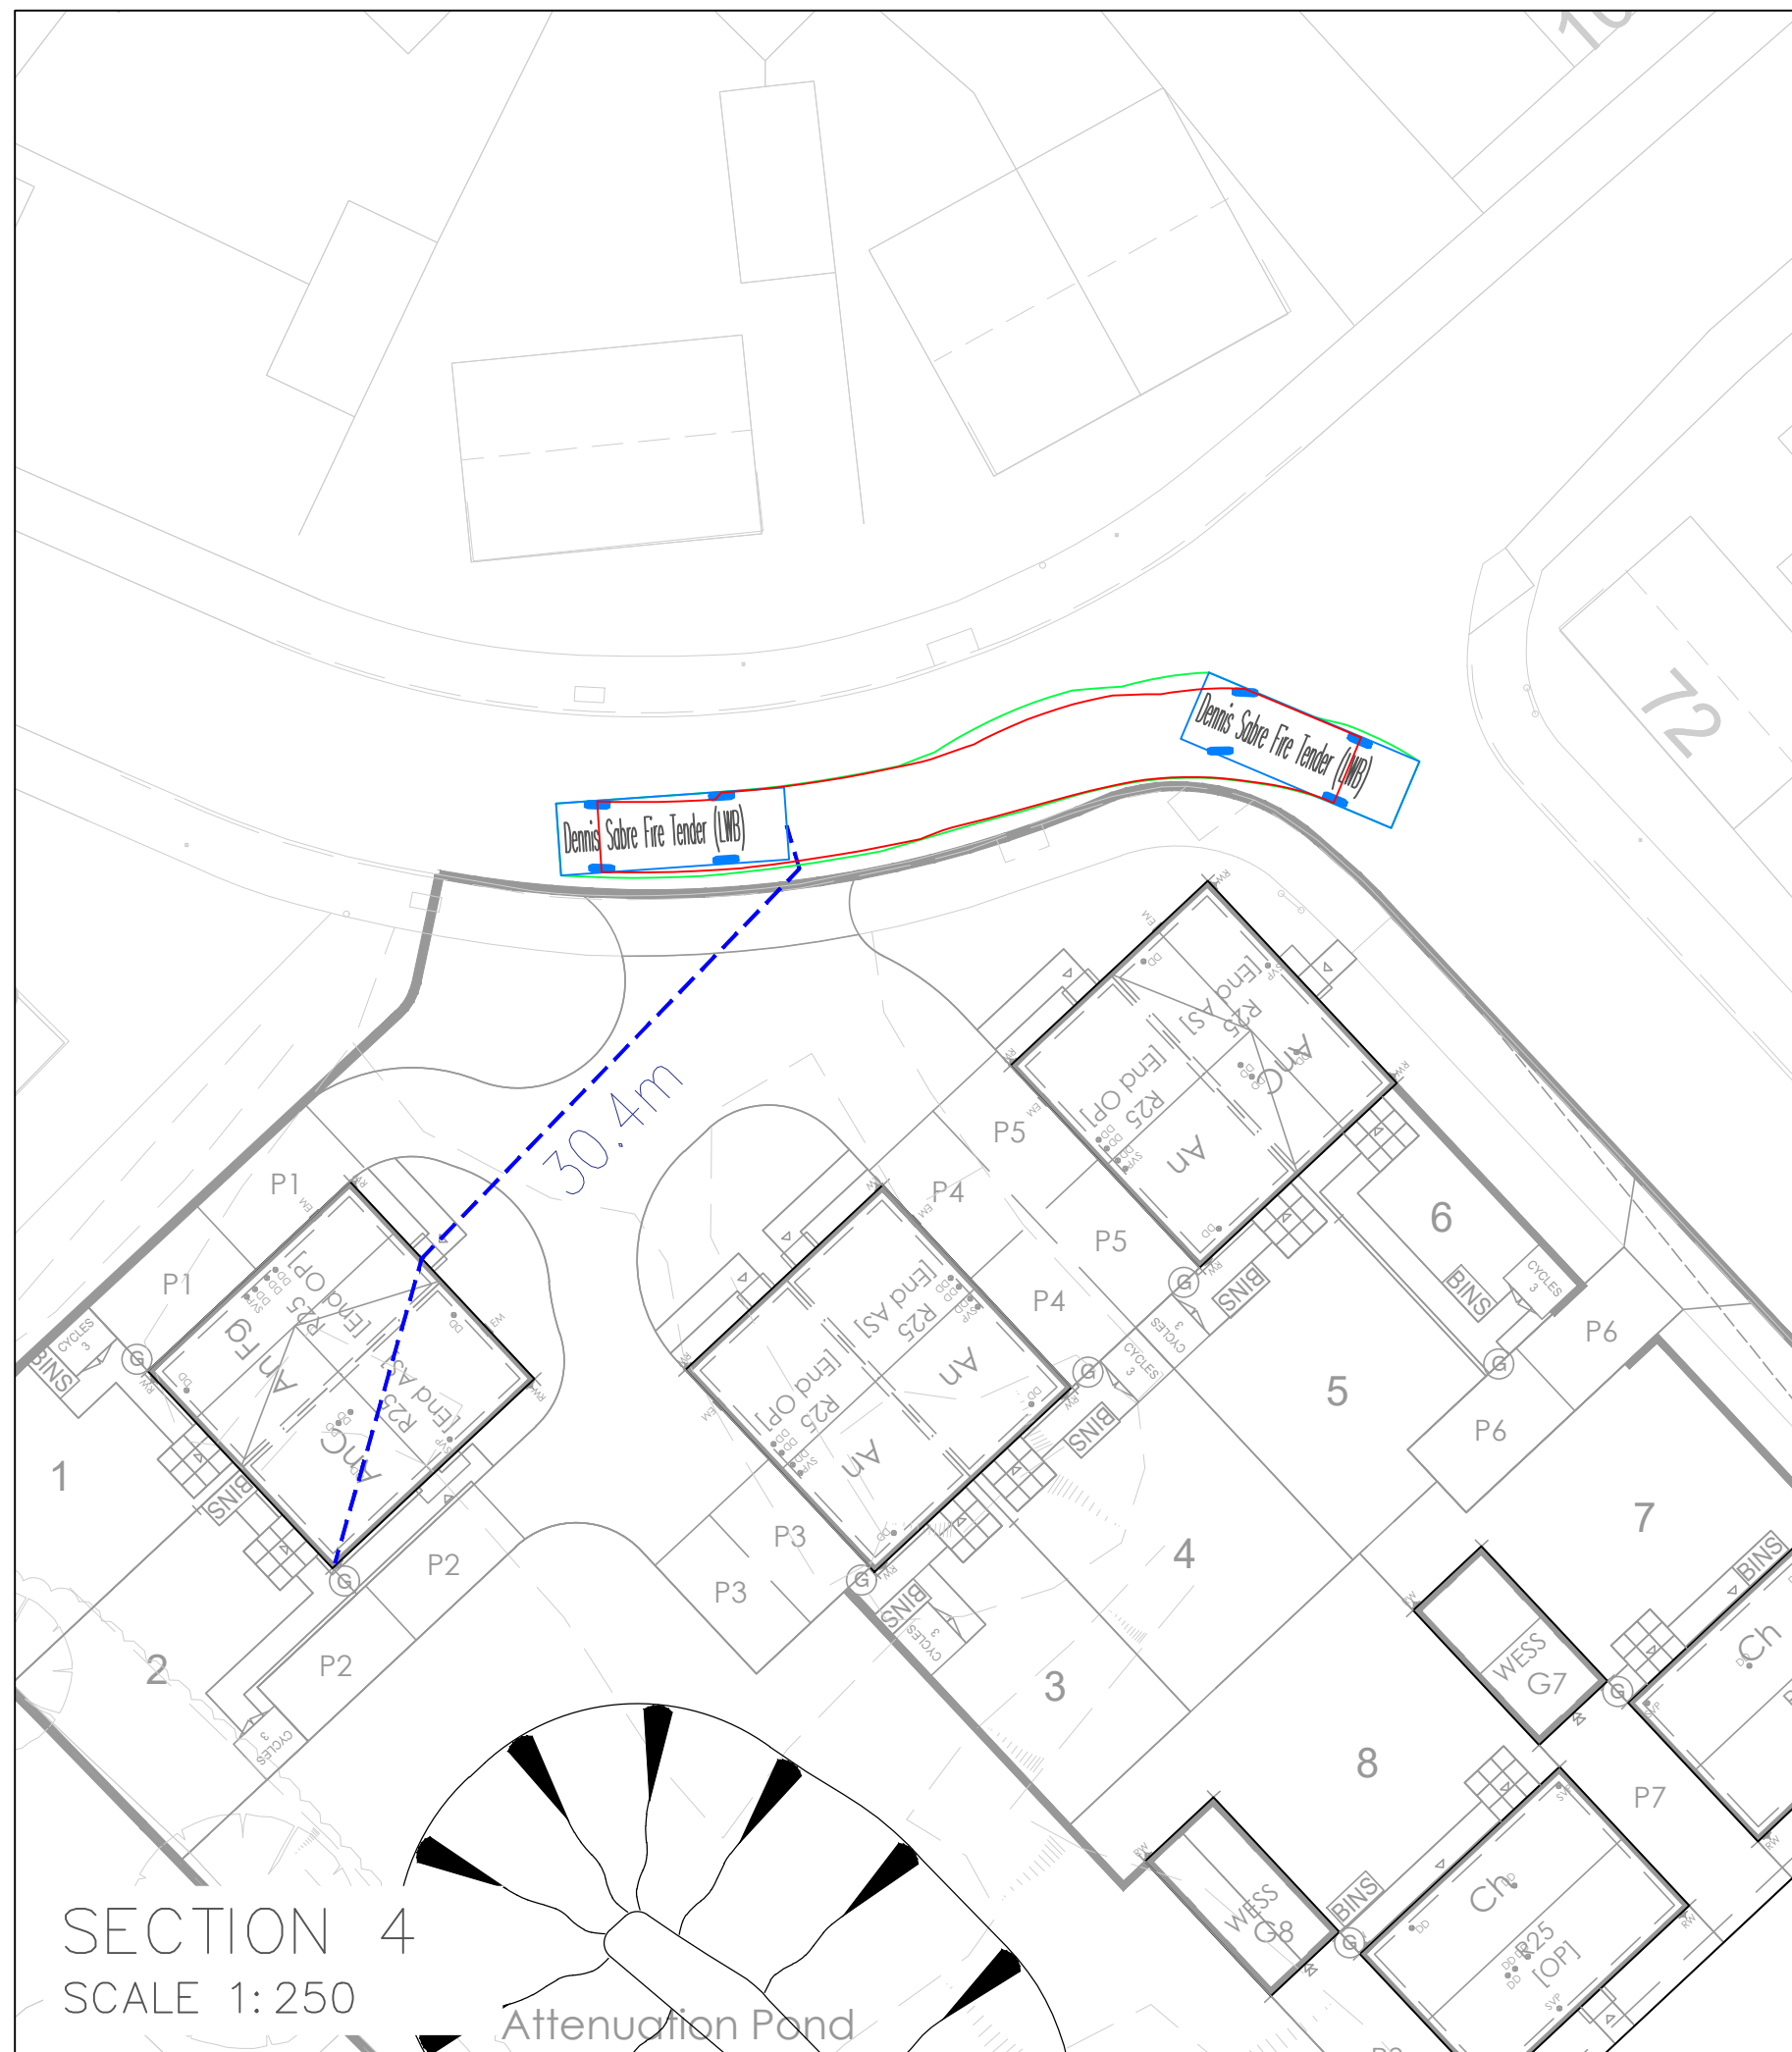
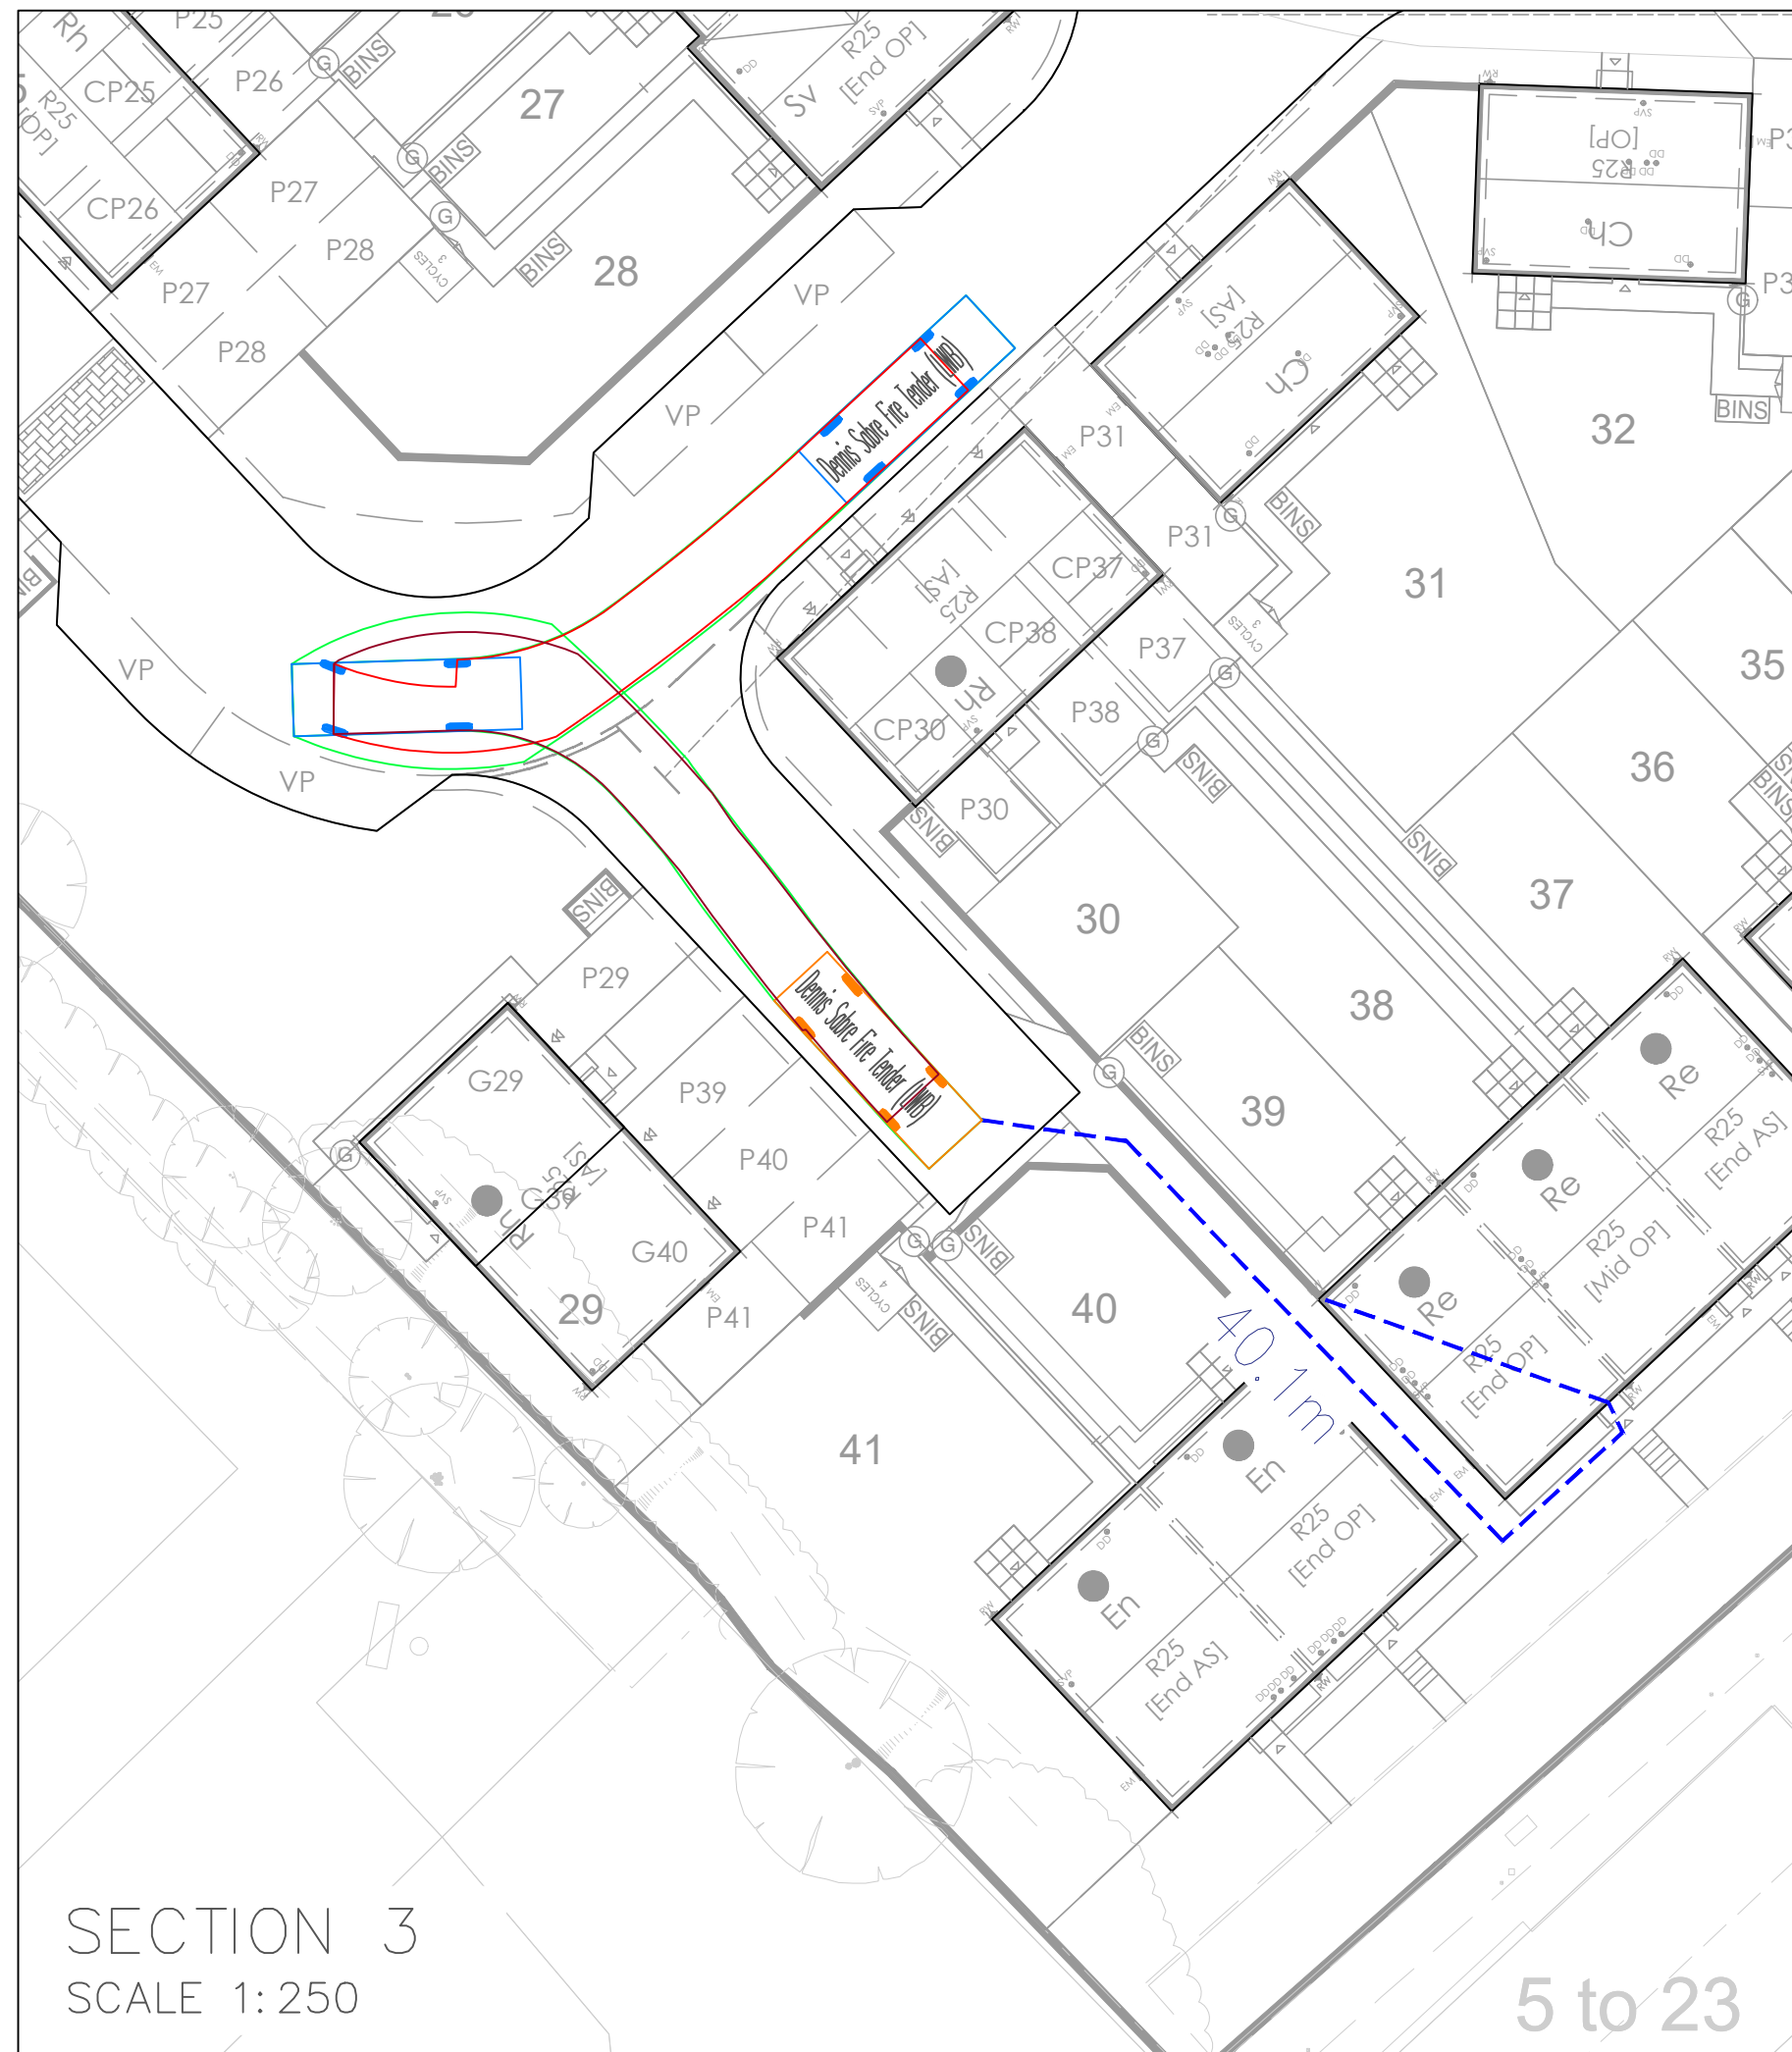


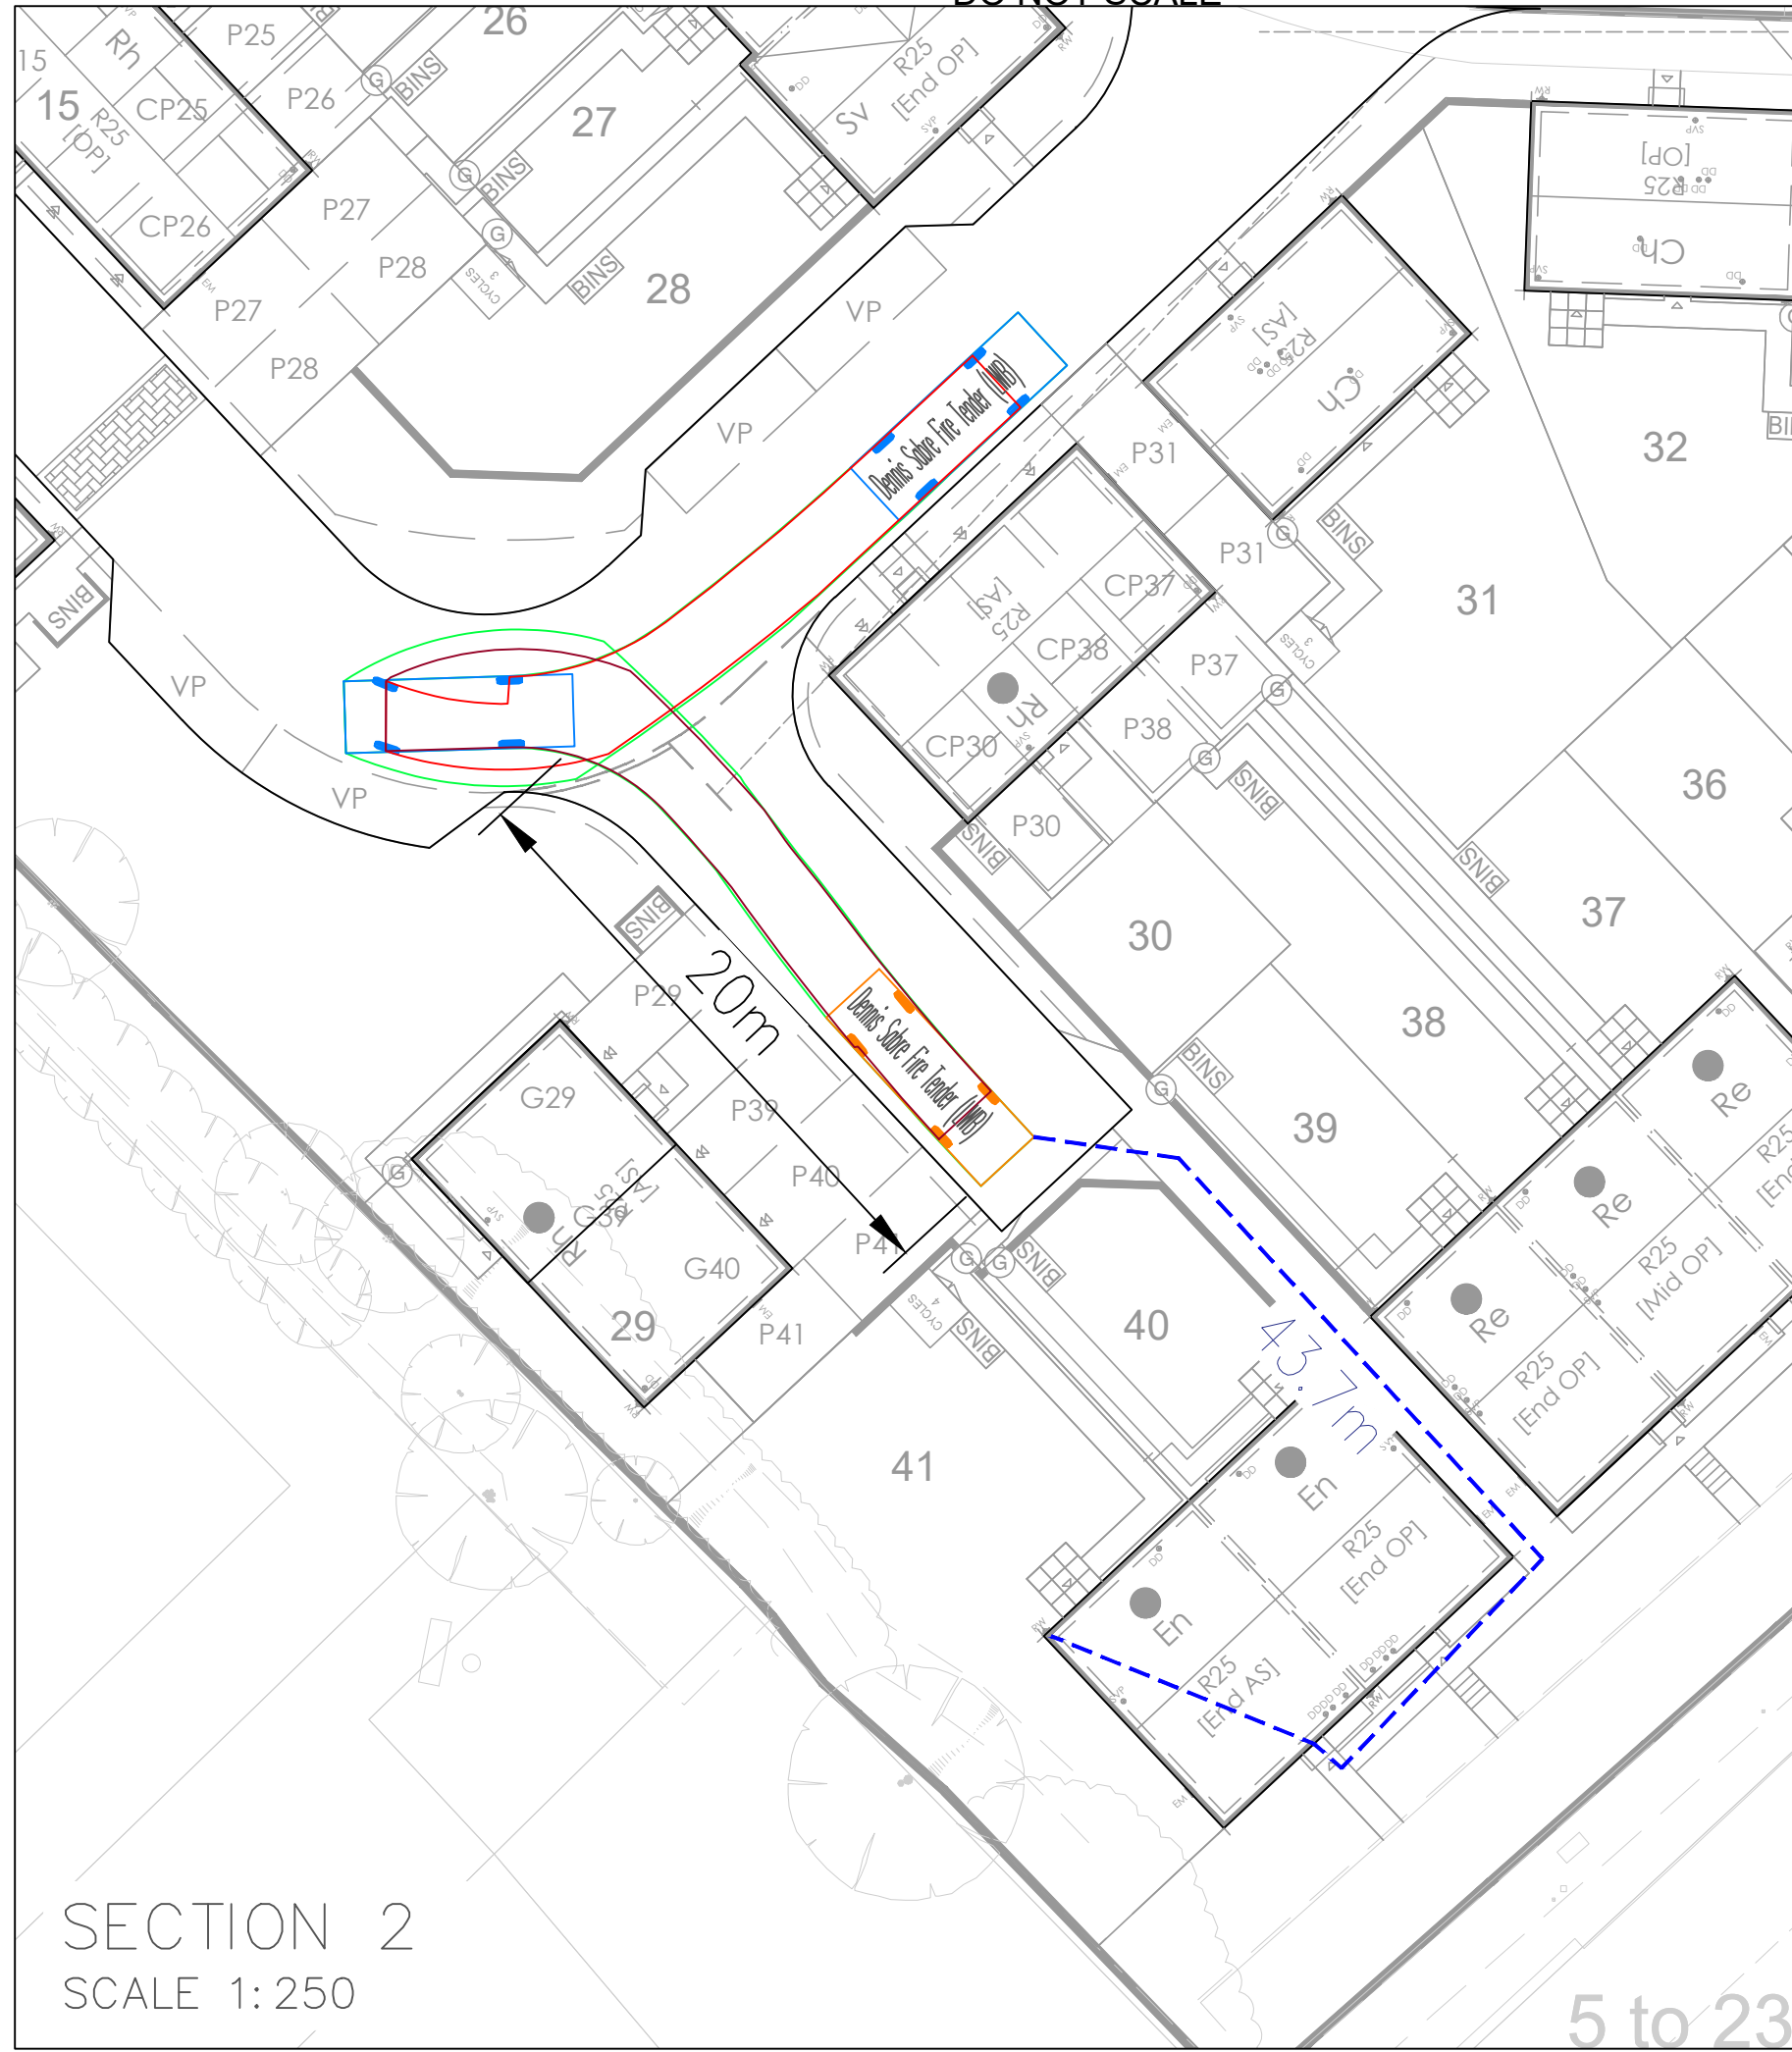

FIRE TENDER TRACKING LEGEND

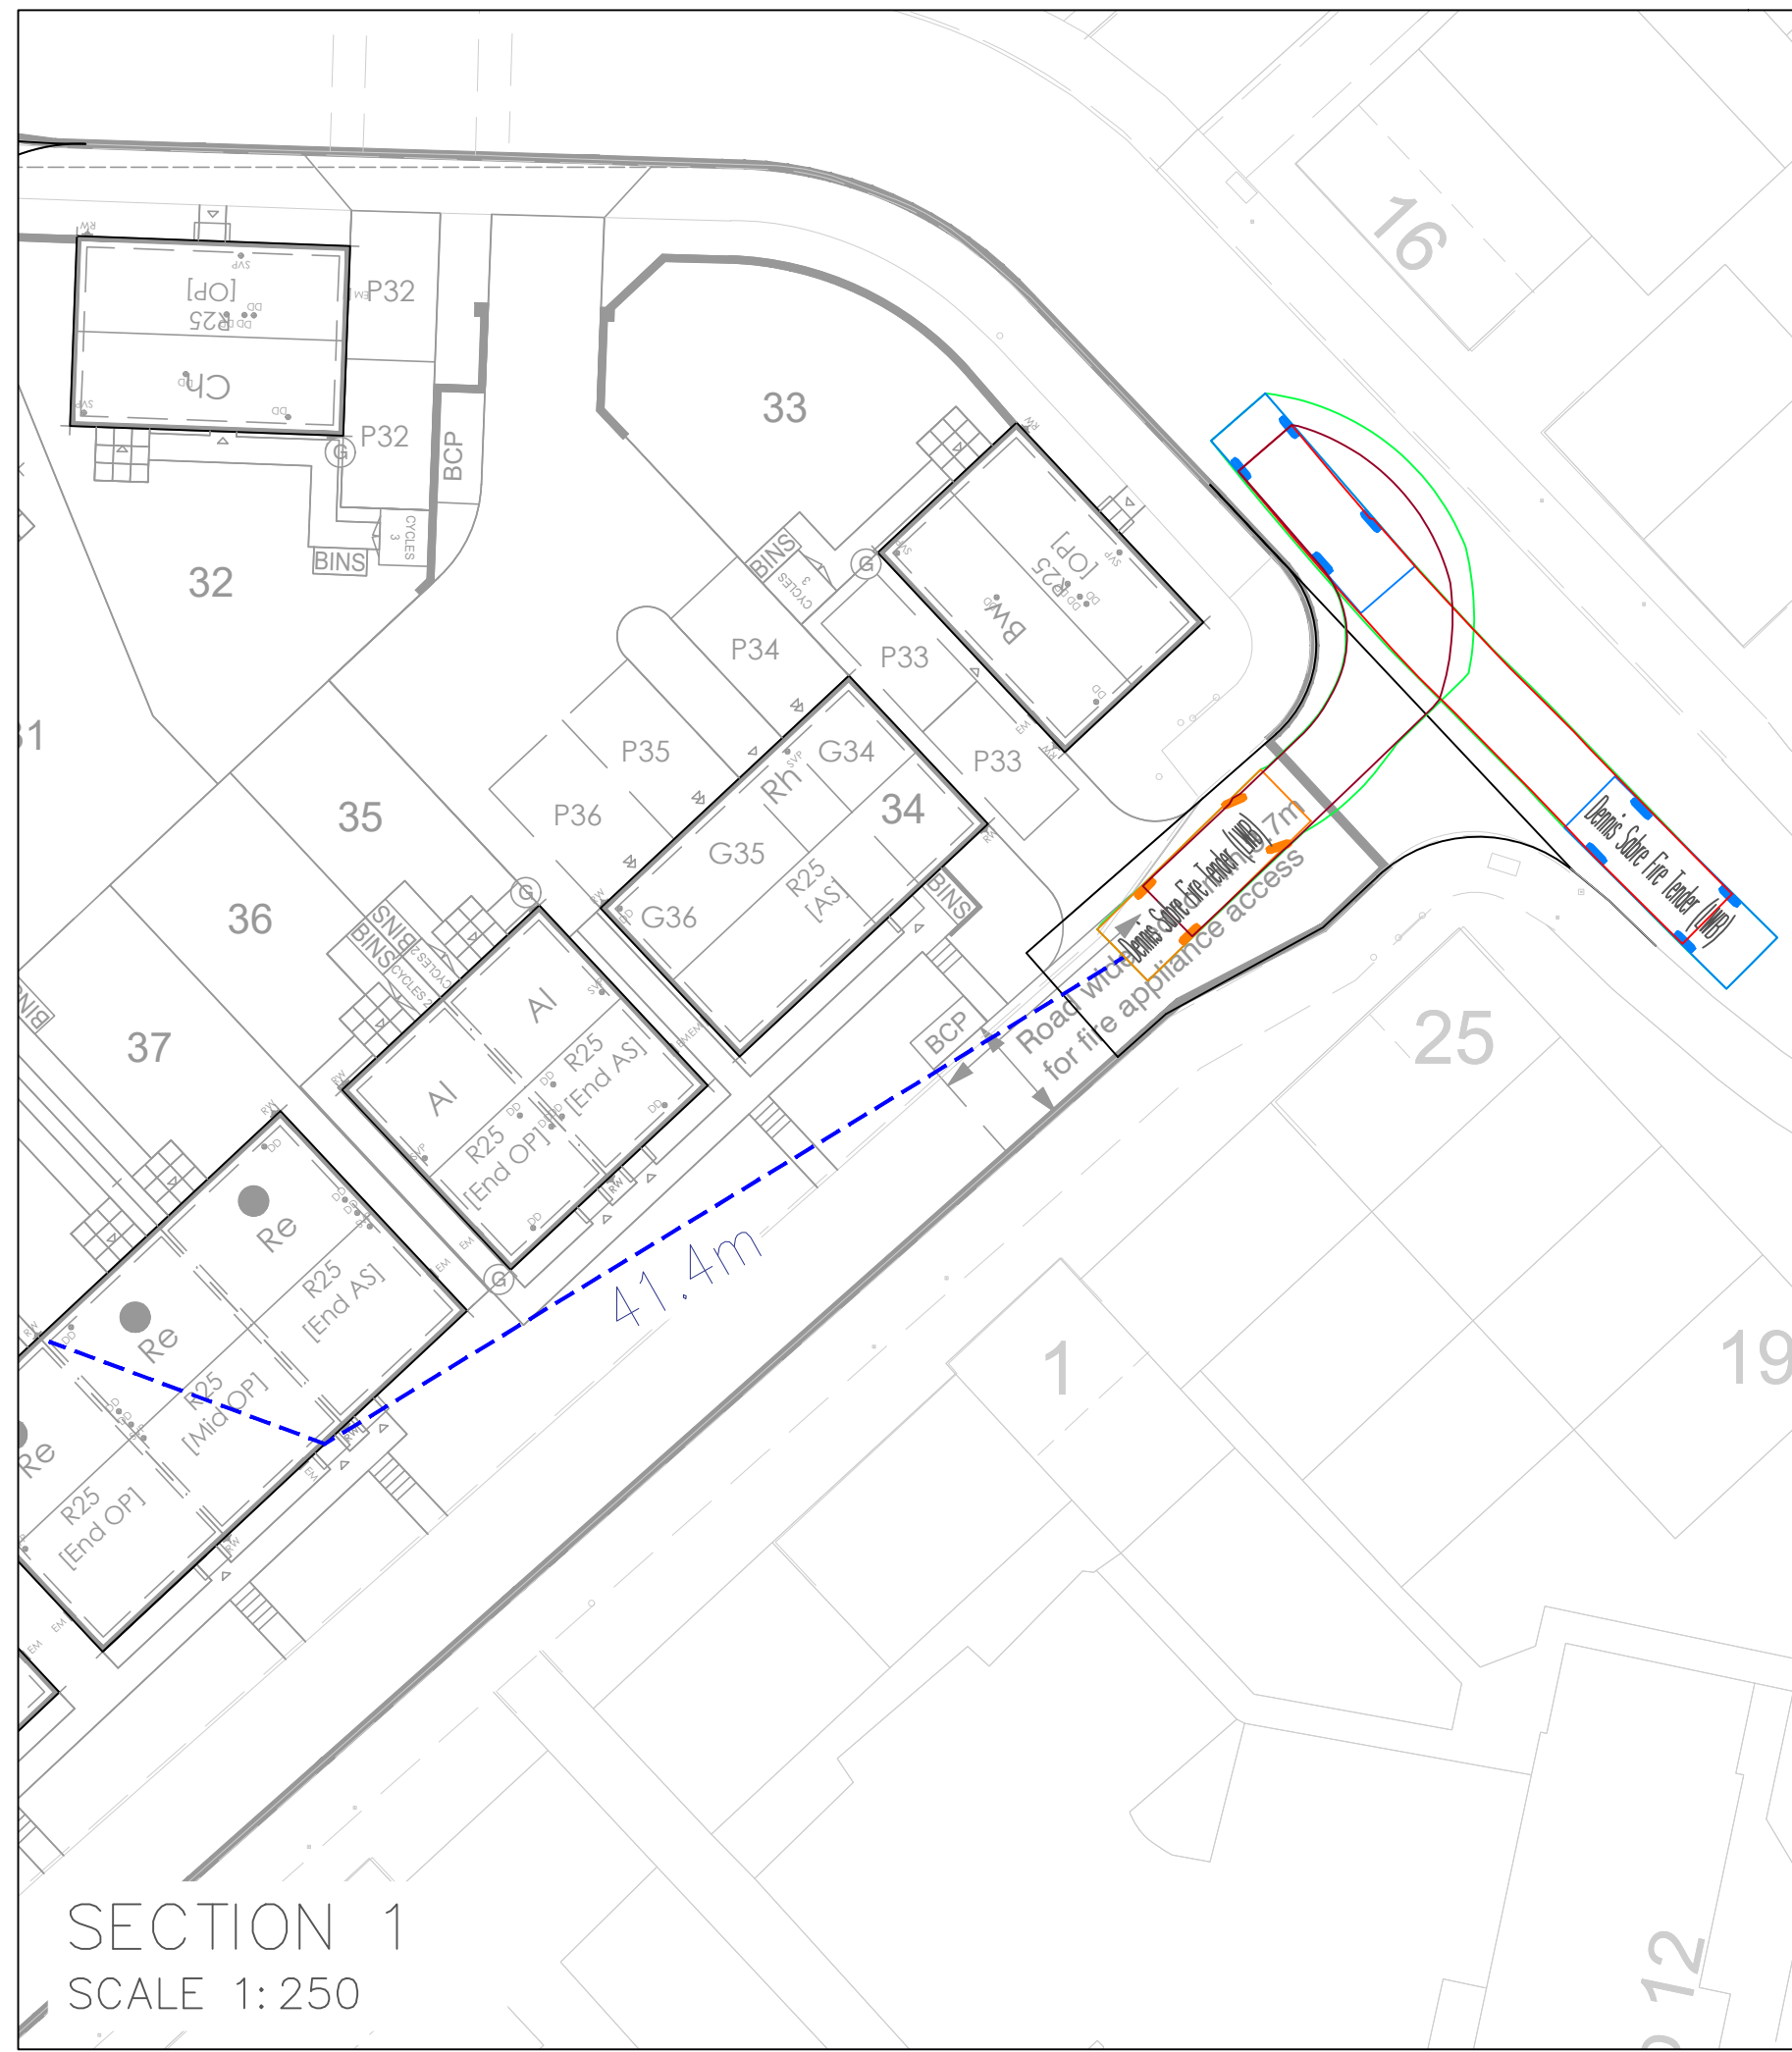

Dennis Sabre Fire Tender (LWB)	7.700m
Overall Length	2.430m
Overall Width	3.512m
Min Body Ground Clearance	0.397m
Track Width	2.380m
Lock to lock time	5.00s
Kerb to Kerb Turning Radius	7.400m

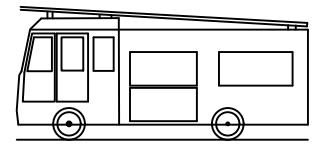

CHASSIS OUTLINE	
FORWARD WHEEL TRACK	
REVERSE WHEEL TRACK	

Fire service hose route.

6m Reversing Distance

NOTES

1. THIS DRAWING IS TO BE READ IN CONJUNCTION WITH ALL RELEVANT ARCHITECT'S, ENGINEER'S & SUB-CONTRACTORS DRAWINGS AND DETAILS AND THE PROJECT SPECIFICATION.
2. ALL MANEUVERS TRACKED BY THE LARGE REFUSE VEHICLE ARE POSSIBLE FOR THE DENNIS SABRE FIRE TENDER.

P1	INITIAL ISSUE	CO	13.10.22
LMK	REVISION	BY	DATE

DRAWING STATUS

PRELIMINARY

DRAWING TITLE

FIRE TENDER VEHICLE TRACKING

PROJECT

LAND NORTH OF BUNTING LANE, OLD SARUM, WILTSHIRE, SP4 6FH

simpson | tws
1.08, 60 Grays Inn Road, London, WC1X 8LU
T: 020 7253 2626
E: mail@simpsoneng.com
W: www.simpsoneng.com

London, Henley-on Thames, Gloucester and Exeter

Drawn	Ch'd	Scales	Date
CO	LJK	1:250 @A1	SEP 2023

Purpose of Issue

PRELIMINARY

Project Number	Drawing Number	Revision
P23-295	SK104	P1