


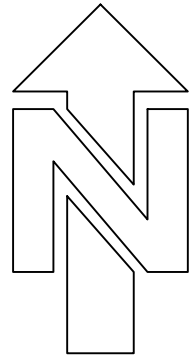

DO NOT SCALE




- DRAINAGE LEGEND**
- Existing surface water pipe
 - Existing foul water pipe
 - Foul water sewer, to be adopted under S104 agreement
 - Surface water sewer, to be adopted by Highway Authority
 - Surface water drain, to be adopted by Highway Authority
 - Adoptable foul water manhole
 - Adoptable water manhole
 - Surface water manhole, to be adopted by Highway Authority
 - Trapped road gully, to be adopted by Highway Authority
 - Denotes extent of permeable block paved car park.

- ENGINEERING NOTES**
- This drawing to be read in conjunction with all relevant Architects, Engineers and Subcontractors drawings and details.
 - This drawing is based on topographical survey by Benjamin Moore Land Surveys Ltd.
Drawing Number 1141-613
Dated 11/09/23
 - All levels relate to levels given on survey drawing.

- SURFACE WATER DESIGN NOTES**
- It is understood that ground conditions are suitable for infiltration drainage techniques. Therefore, it is proposed to drain surface water infiltration.
 - Surface water runoff from roof and impermeable driveways is directed into an underground drainage system, which is then conveyed to an infiltration basin (349.67m²) for all storm events up to and including a 1 in 100 year + 45% allowance for climate change.
 - Permeable driveways/parking are designed to facilitate the infiltration of surface water into the ground, ensuring they can accommodate surface water runoff from permeable driveways for all storm events up to and including a 1 in 45% allowance for climate change. All permeable drives are proposed to have a minimum of 260mm deep porous sub-base.
 - Runoff from adoptable road is directed to a network of below ground drainage which connects to surface water sewer situated at Rogers Way.
 - Foul water from the development is proposed to discharge into the foul water sewer located at Rogers Way.

ADOPTABLE DRAINAGE IS
SUBJECT TO APPROVAL

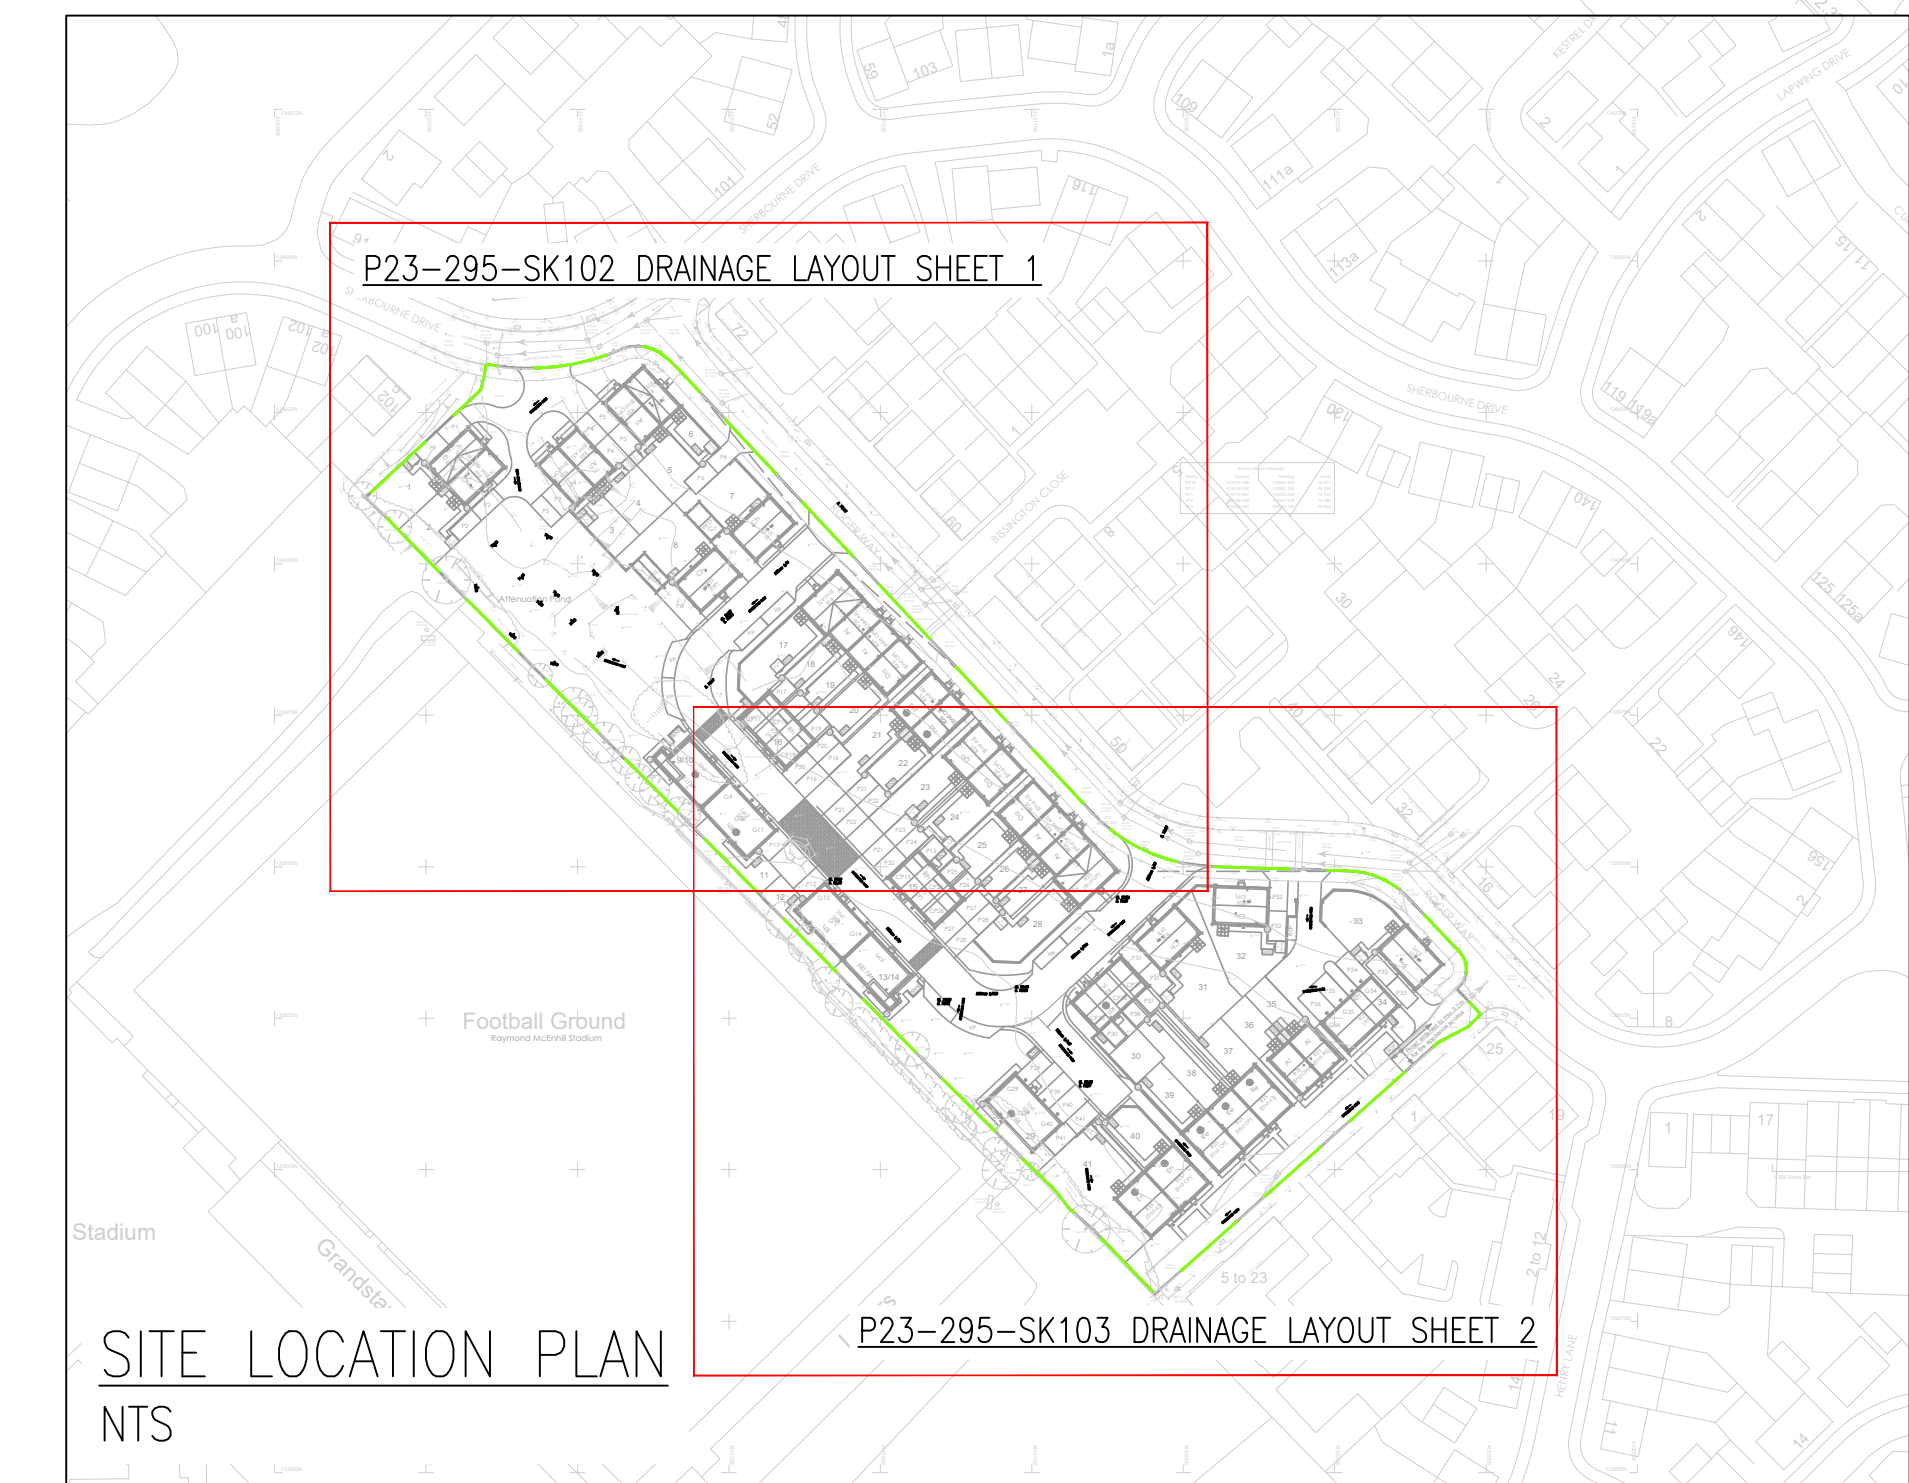

P1	FIRST ISSUE	FA	16.10.23
MK	REVISION	BY	DATE
DRAWING STATUS			
PRELIMINARY			
DRAWING TITLE			
DRAINAGE STRATEGY SHEET 2			
PROJECT			
LAND NORTH OF BUNTING LANE, OLD SARUM, WILTSHIRE SP4 6FH			
 1.08, 60 Grays Inn Road, London, WC1X 8LU T: 020 7253 2626 E: mail@simpsoneng.com W: www.simpsoneng.com			
London, Henley-on Thames, Gloucester and Exeter			
Drawn	Ch'd	Scales	Date
FA	LJK	1:200 @ A1	SEP 23
Purpose of Issue			
FOR PLANNING			
Project Number	Drawing Number	Revision	
P23-295	SK103	P1	