CHAPEL HOUSE, ROWDE,SN10 2NP

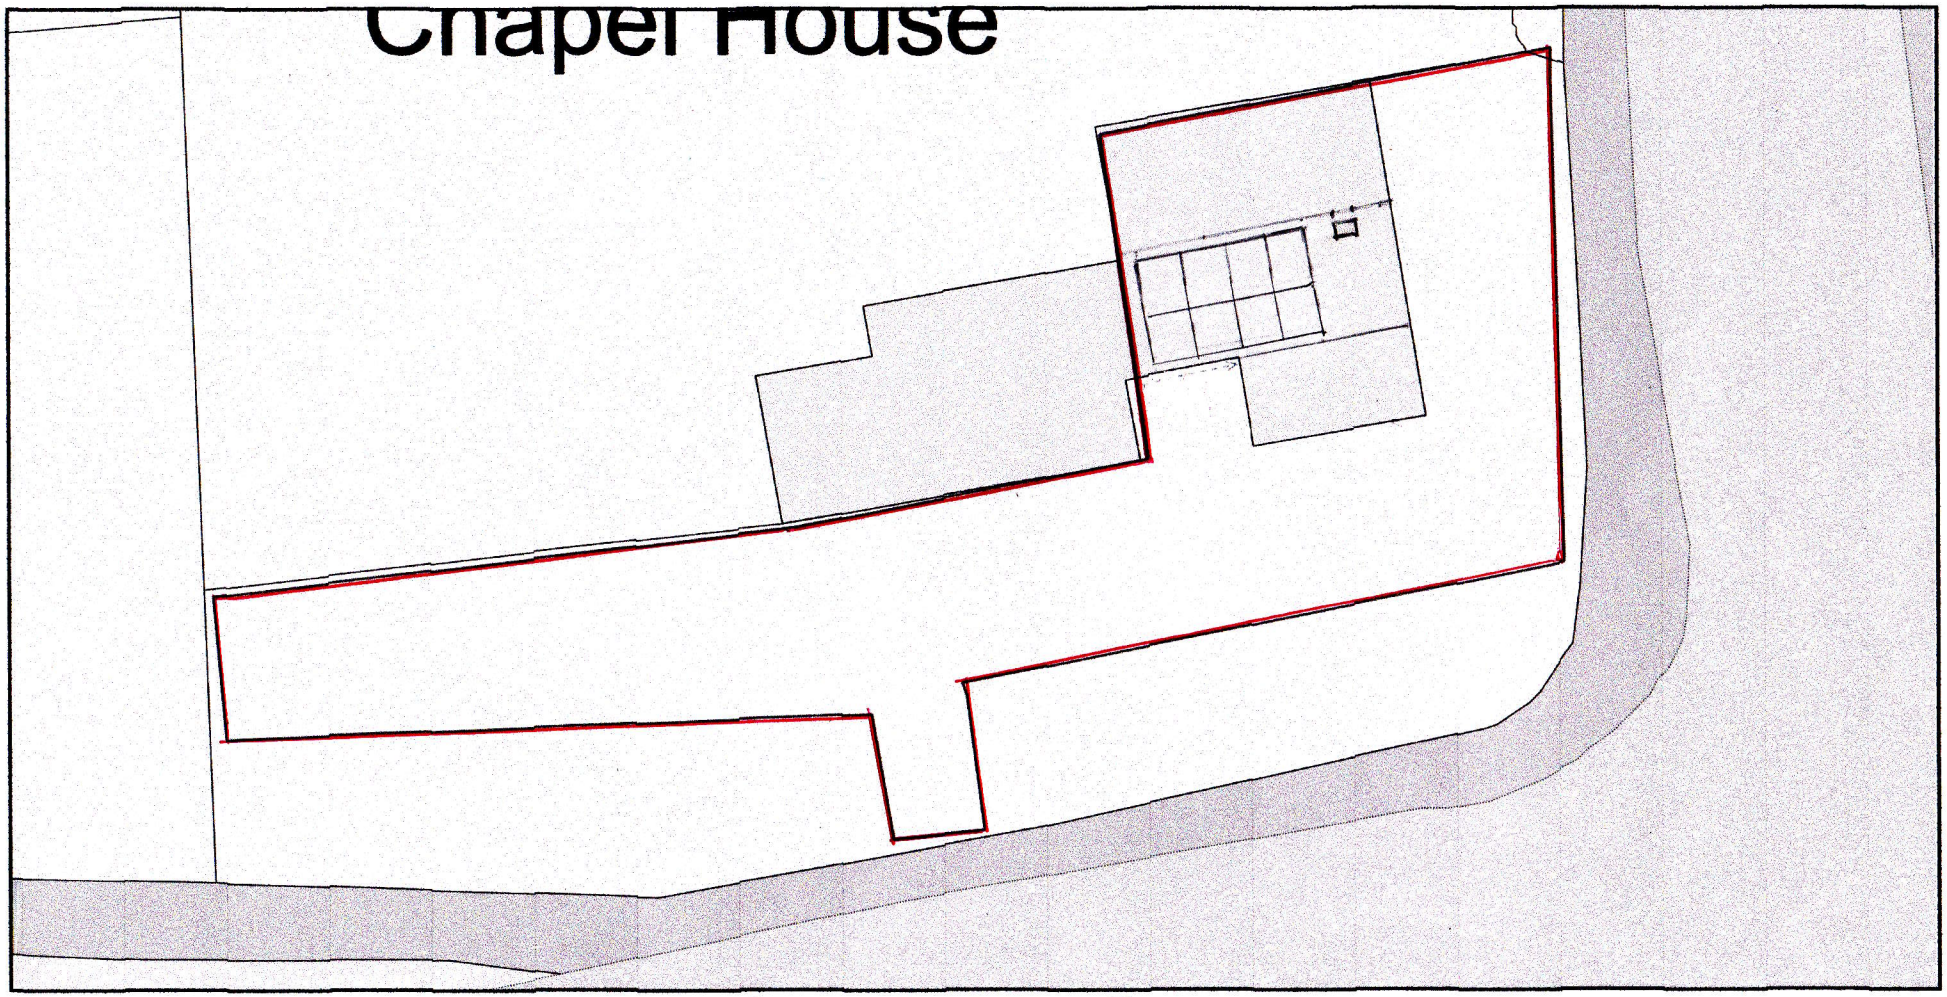

ReQuestaPlan

Based on Plan Produced for: Bronwen Clarke

Date Produced: 10 Dec 2021

Plan Reference Number: TQRQM21344165004892

Scale: 1:200 @ A4

2 rows of 4 panels, subject to survey

© Crown copyright and database rights 2021 OS 100042766