00 02 04 08

This drawing is copyright of
Glyn Jackson Ltd.
It may not be copied,
reproduced or altered in any
way without written authority.

All dimensions to be checked
on site and any discrepancies
reported to the Architect
immediately.

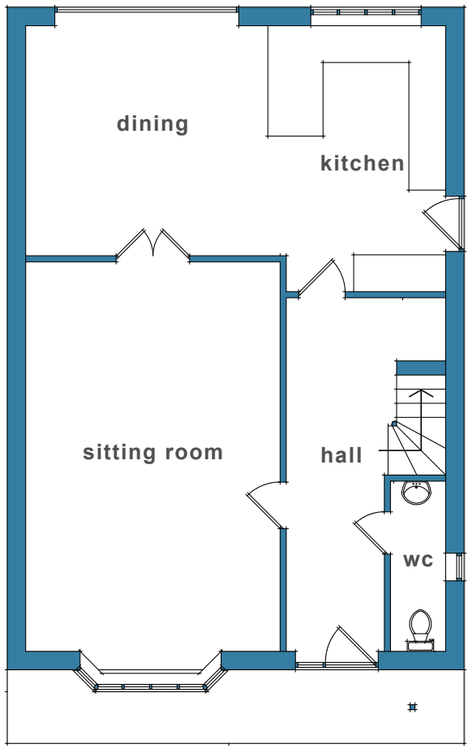

ground floor plan
scale: 1 : 100 @ A3

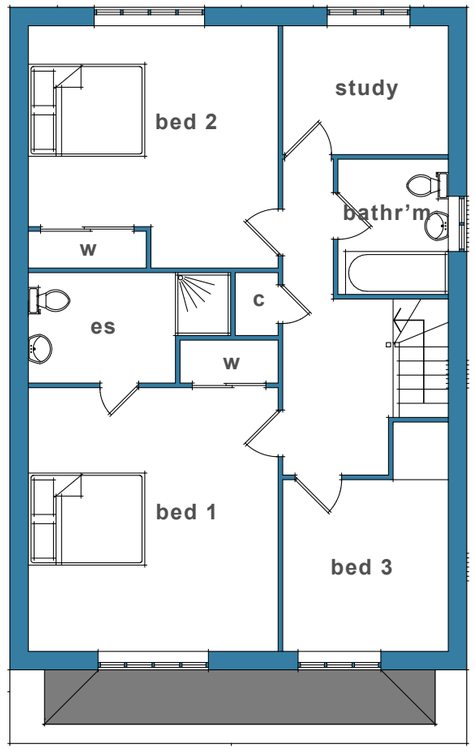

first floor plan
scale: 1 : 100 @ A3

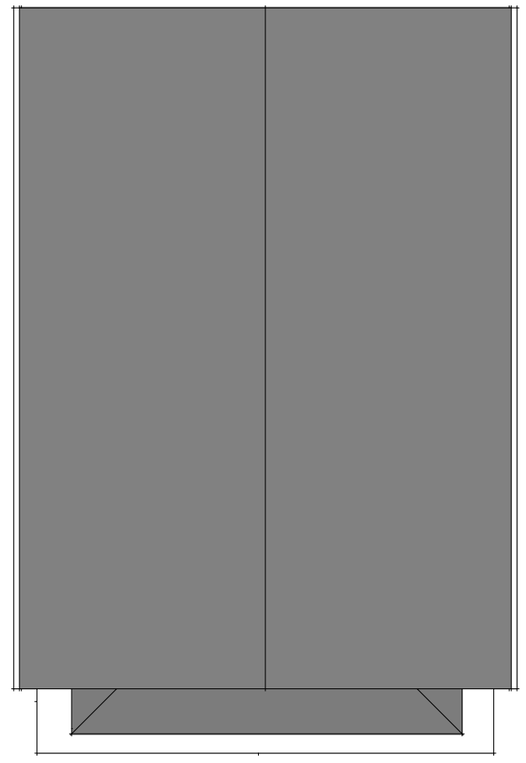

roof plan
scale: 1 : 100 @ A3

Plot 2

glyn jackson
14 Stephenson Drive | Frome | BA11 2XD | t. 07971 638003 | e. glynjackson@icloud.com

Project: **Land at 49A, High Street, Chapmanslade, Westbury BA13 4AL**
Client: **Mr & Mrs N Russell**

date: November, 2023
drawing no: 2309 / 05
revision: