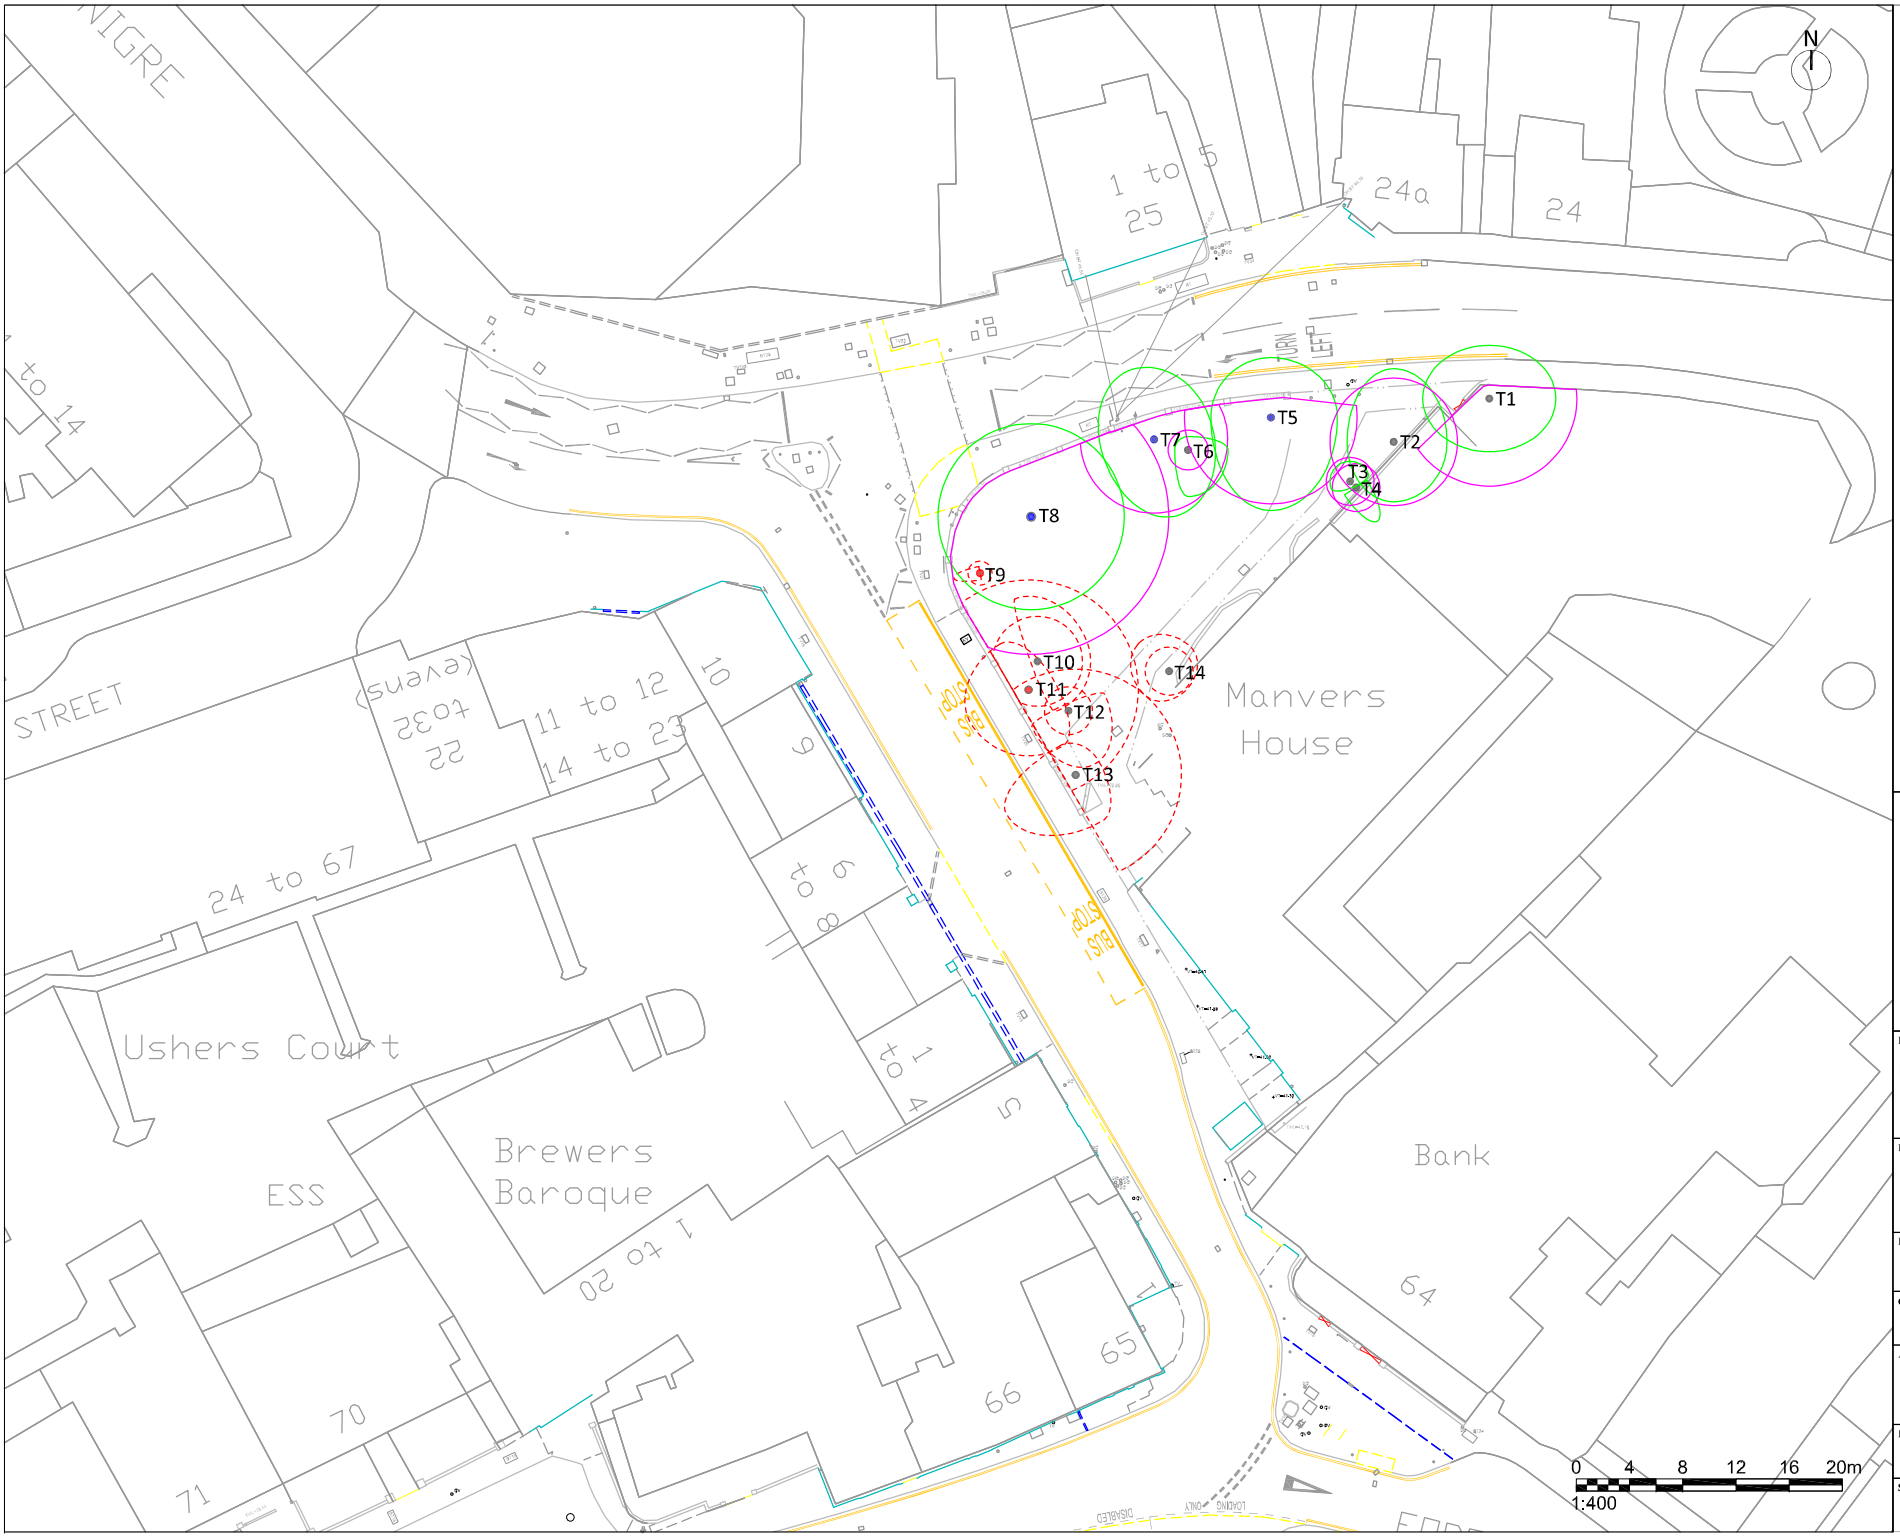


Key

- Root Protection Area
- Canopy spread
- Trunk position
- T1 — Tree number
- Tree to be removed

BS5837:2012 - Tree Category

Category A Trees
High quality and value
At least 40 years life-expectancy

Category B Trees
Moderate quality and value
At least 20 years life-expectancy

Category C Trees
Moderate quality and value
At least 10 years life-expectancy

Category U Trees
Poor quality and value
Less than 10 years life expectancy

TR-1

NBTREEMANAGEMENT
www.nbtreemanagement.co.uk
Tel: 07415 890038

Project Name:
Manvers Street & Wicker Hill
Trowbridge

Drawing Title:
Tree Removal Plan
(map 1 of 3)

Drawing Number: TR-1
Revision:

Client:
Wiltshire Council

Agent:
Upton Specialised
Tree Services

Date:
15-09-2023

Scale:
1:400 @ A3