
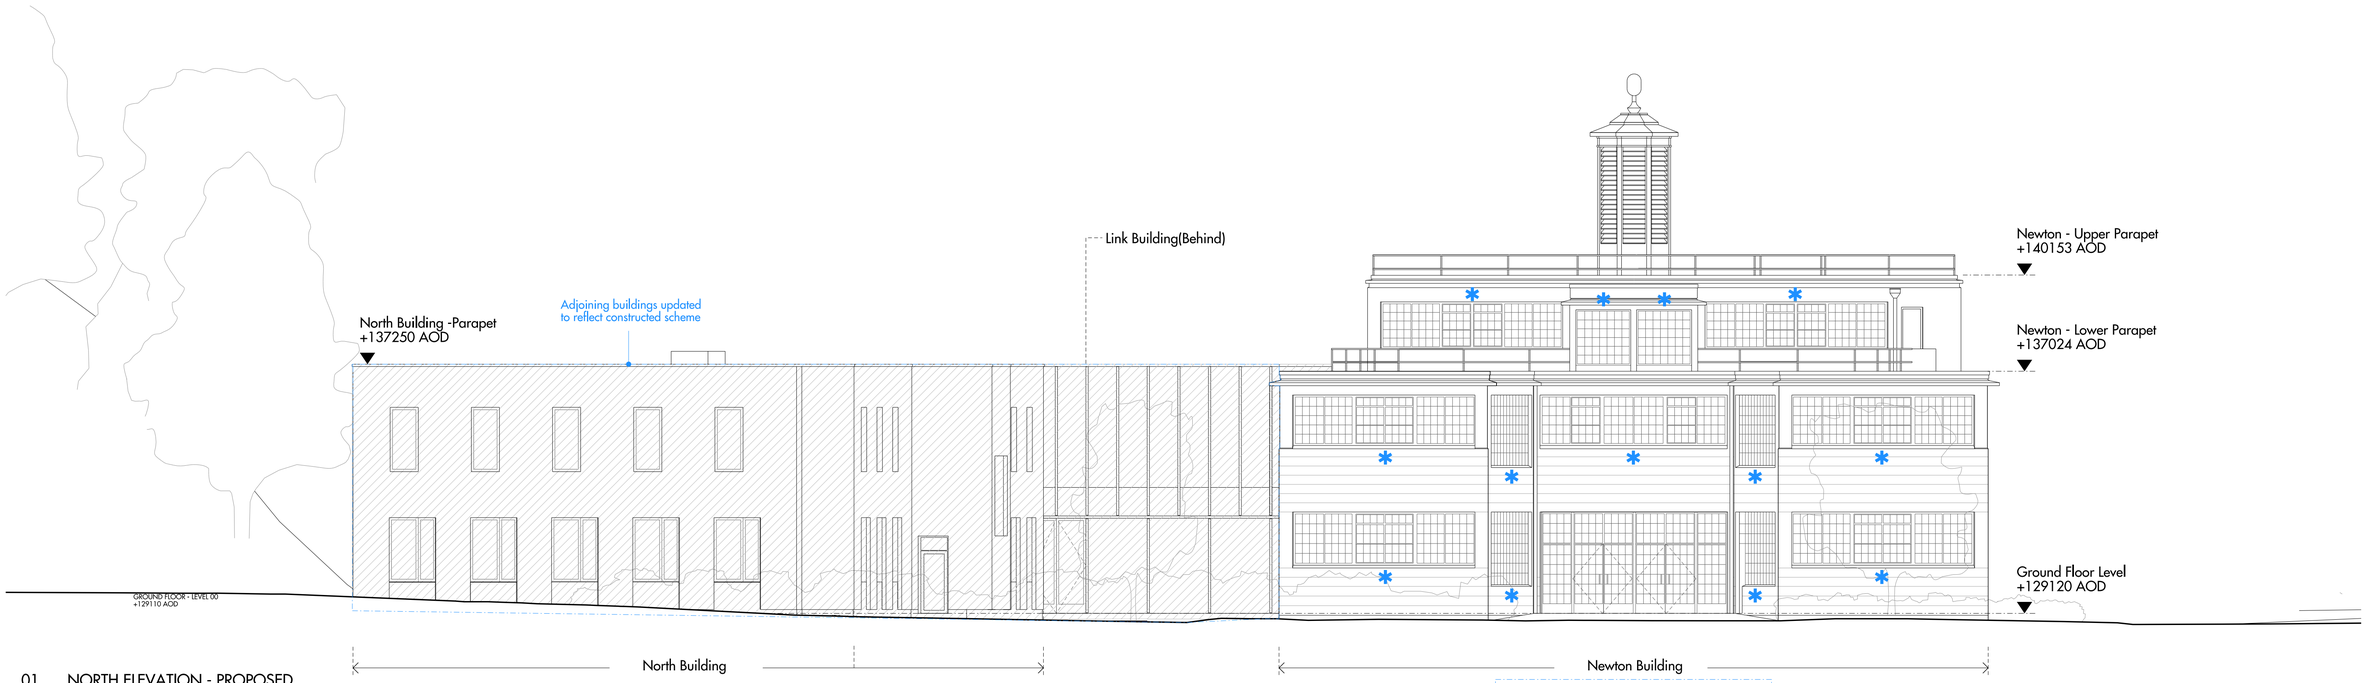


01 NORTH ELEVATION - PROPOSED

SCALE 1:100

✱ WINDOWS
All existing Crittall windows marked with an asterisk replaced with new windows

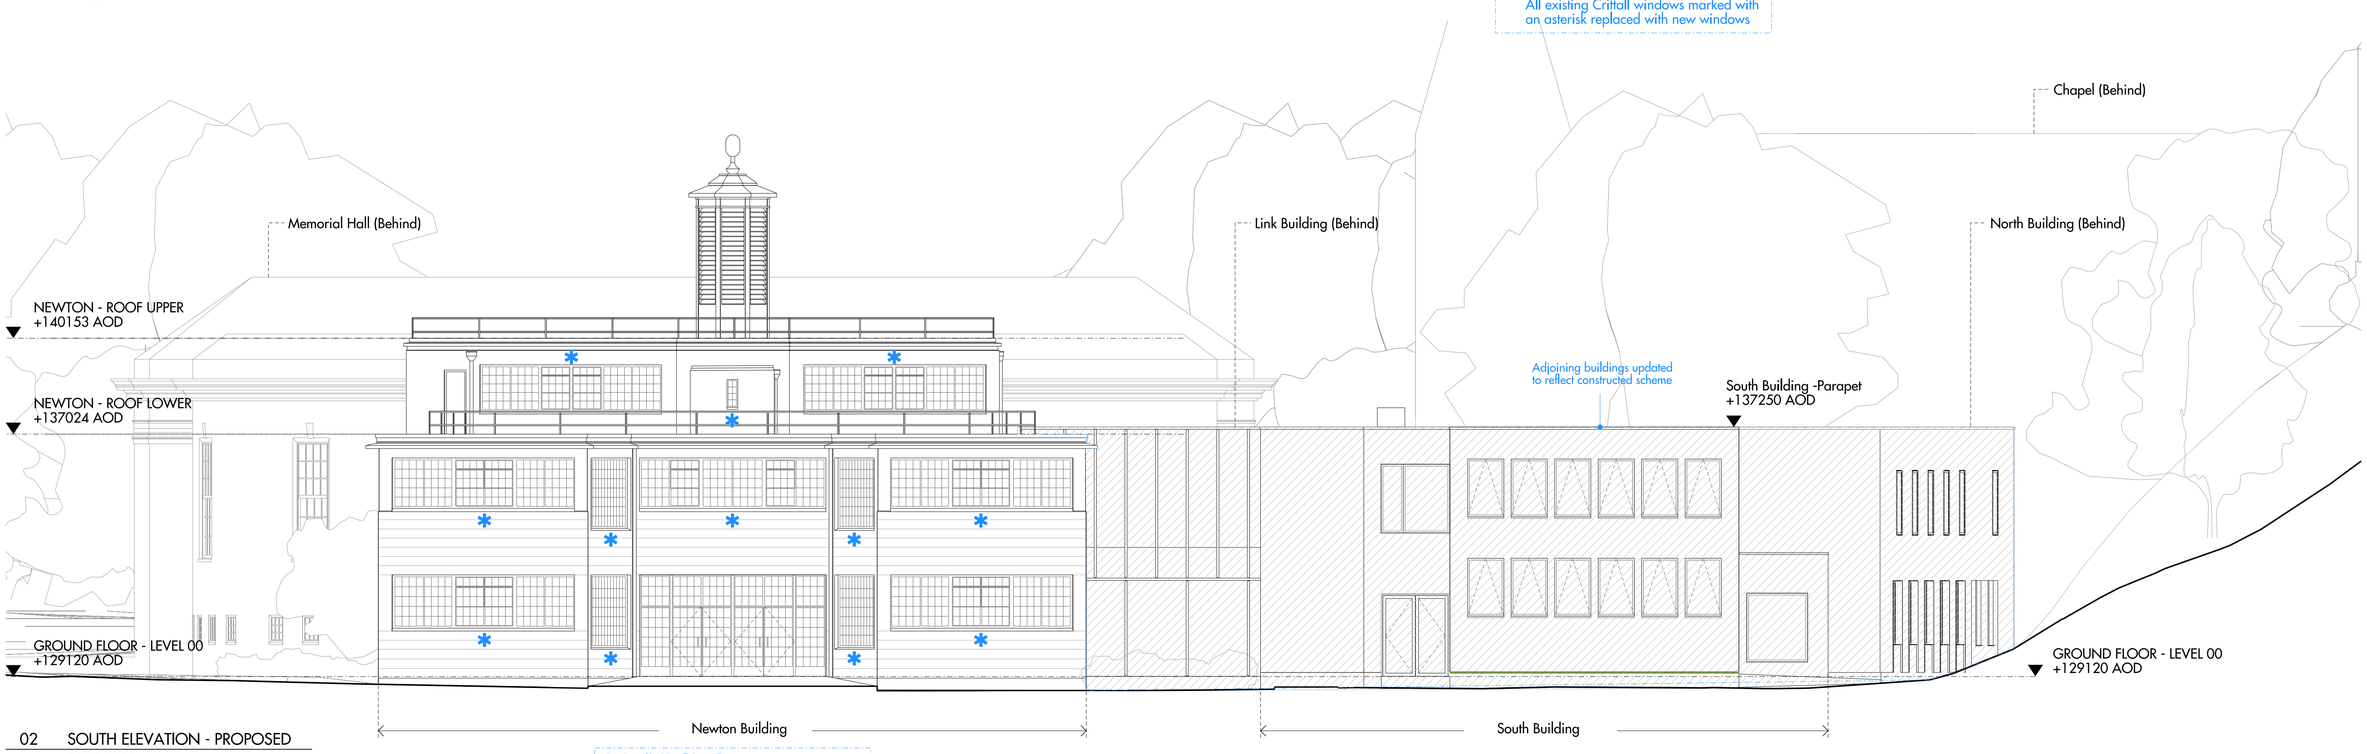

02 SOUTH ELEVATION - PROPOSED

SCALE 1:100

✱ WINDOWS
All existing Crittall windows marked with an asterisk replaced with new windows

0m 1m 5m 10m
Scale 1:100

Do not scale from this drawing. Use figured dimensions only. Figured dimensions are in millimetres. All levels are in metres. All dimensions and levels shall be verified on site before proceeding with works. Detailed site survey to be carried out to verify positions and level relationships with site features and ordnance survey. The Architect must be notified of any discrepancy. Where building components are described in the specification as Descriptive Specification - (Contractor Design) elements shown on this drawing pertaining to those components are to be read as "Issued for Design Intent only".

Allies & Morrison is not responsible for any errors caused by the transmission, translation, software or computer systems. Allies & Morrison is not responsible for nor shall be liable for the consequences of any use made of the drawings or models other than that for which they were produced by Allies & Morrison for the Client.

REV	DATE YY/MM/DD	DESCRIPTION	CKD
P1	18/06/11	PRE APPLICATION ADVICE	AN
P2	19/02/01	PRE APPLICATION ADVICE	AN
P3	19/07/03	PRE APPLICATION ADVICE	AN
P4	19/09/20	PLANNING APPLICATION	AN
P5	20/05/15	PLANNING ADDENDUM	AN
P6	20/06/22	PLANNING APPLICATION - NON-MATERIAL AMENDMENT	AN
P7	23/11/13	PLANNING APPLICATION	AN

REV	DATE YY/MM/DD	DESCRIPTION	CKD

Grey hatch denotes adjoining buildings delivered in an earlier phase of work in line with previous Planning and Listed Building Consent (references 19/09614/FUL & 20/05287/LBC)

* REVISION P7 - Adjoining buildings already delivered coloured with a hatch. Highlighted windows replaced.

Allies and Morrison
85 Southwark Street
London SE1 0HX
telephone 020 7921 0100
facsimile 020 7921 0101
email info@alliesandmorrison.com

A&M JOB NO: 17075_00

SCIENCE DEPARTMENT, MARLBOROUGH COLLEGE

ELEVATION NORTH & SOUTH - PROPOSED PLANNING

17075_00_07_220

SCALE: 1:200 @A3 / 1:100 @A1

P7
Revision