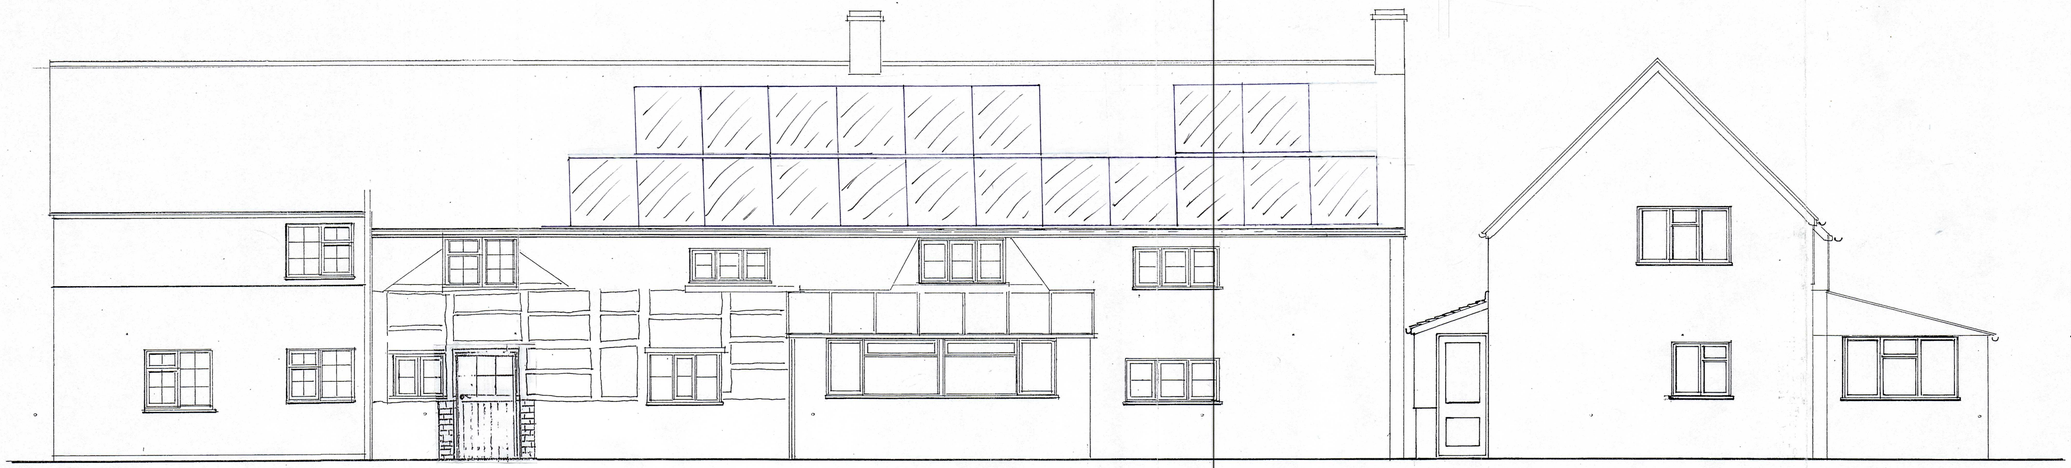

REAR ELEVATION

END ELEVATION B

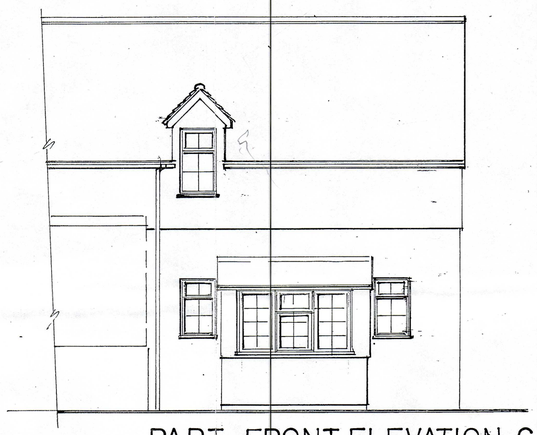

PART FRONT ELEVATION C

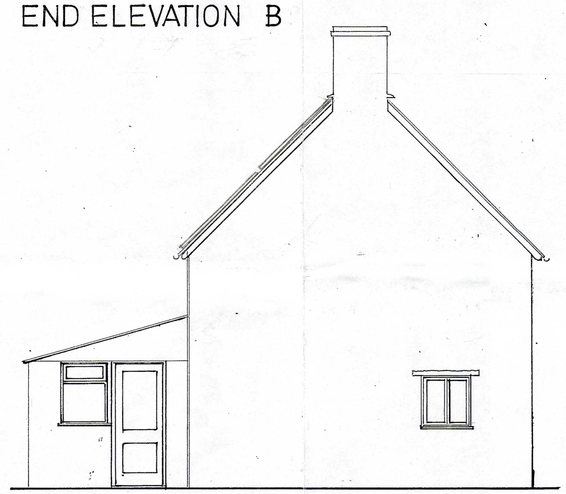

END ELEVATION A

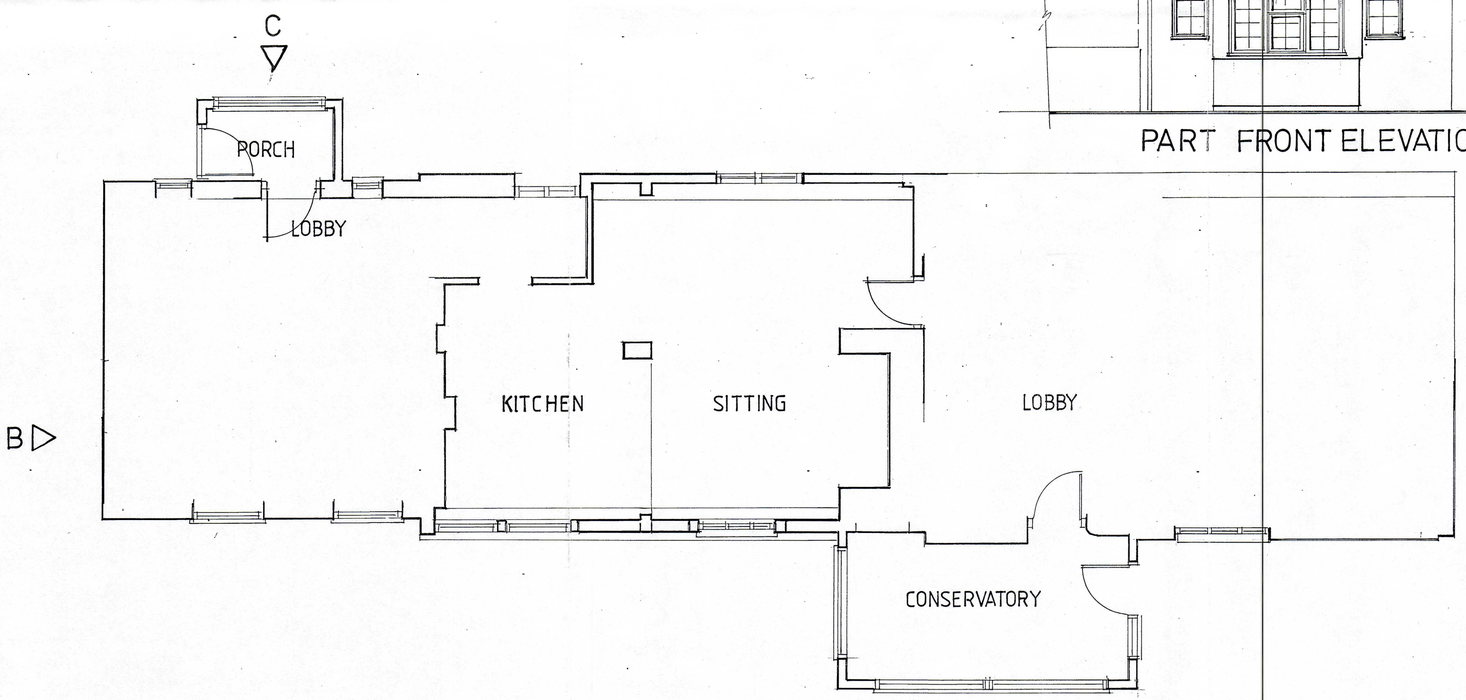

GROUND FLOOR PLAN

NOTES

CODE	DESCRIPTION	BY	DATE
REVISIONS			

CLIENT MR. AND MRS ROBERTS

PROJECT 'STRATTONS', HIGHWAY:
- SOLAR PANELS

PROPOSED ELEVATIONS 2D
SCALE 1:50

0 1 2 3 4

EXISTING GROUND FLOOR PLAN AND ELEVATIONS
FARRELL & COMPANY