
For Town and Country Planning Purposes only


© Crown copyright and database rights 2019 OS 100035409
Reproduction in whole or in part is prohibited
without the permission of Ordnance Survey.

SITE AREA 847 M2

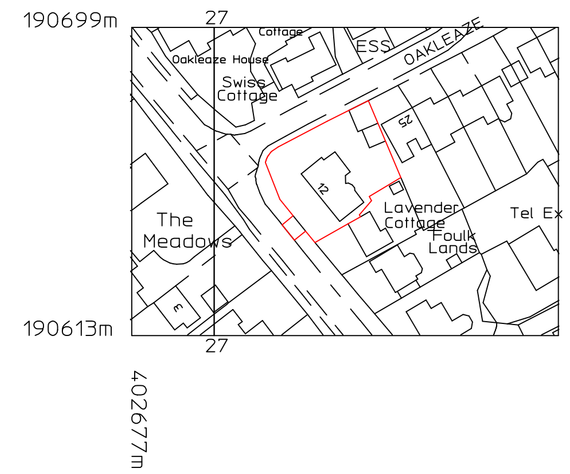


20 0 20 40 60 80 100
Metres

LOCATION PLAN
Scale 1 : 1250

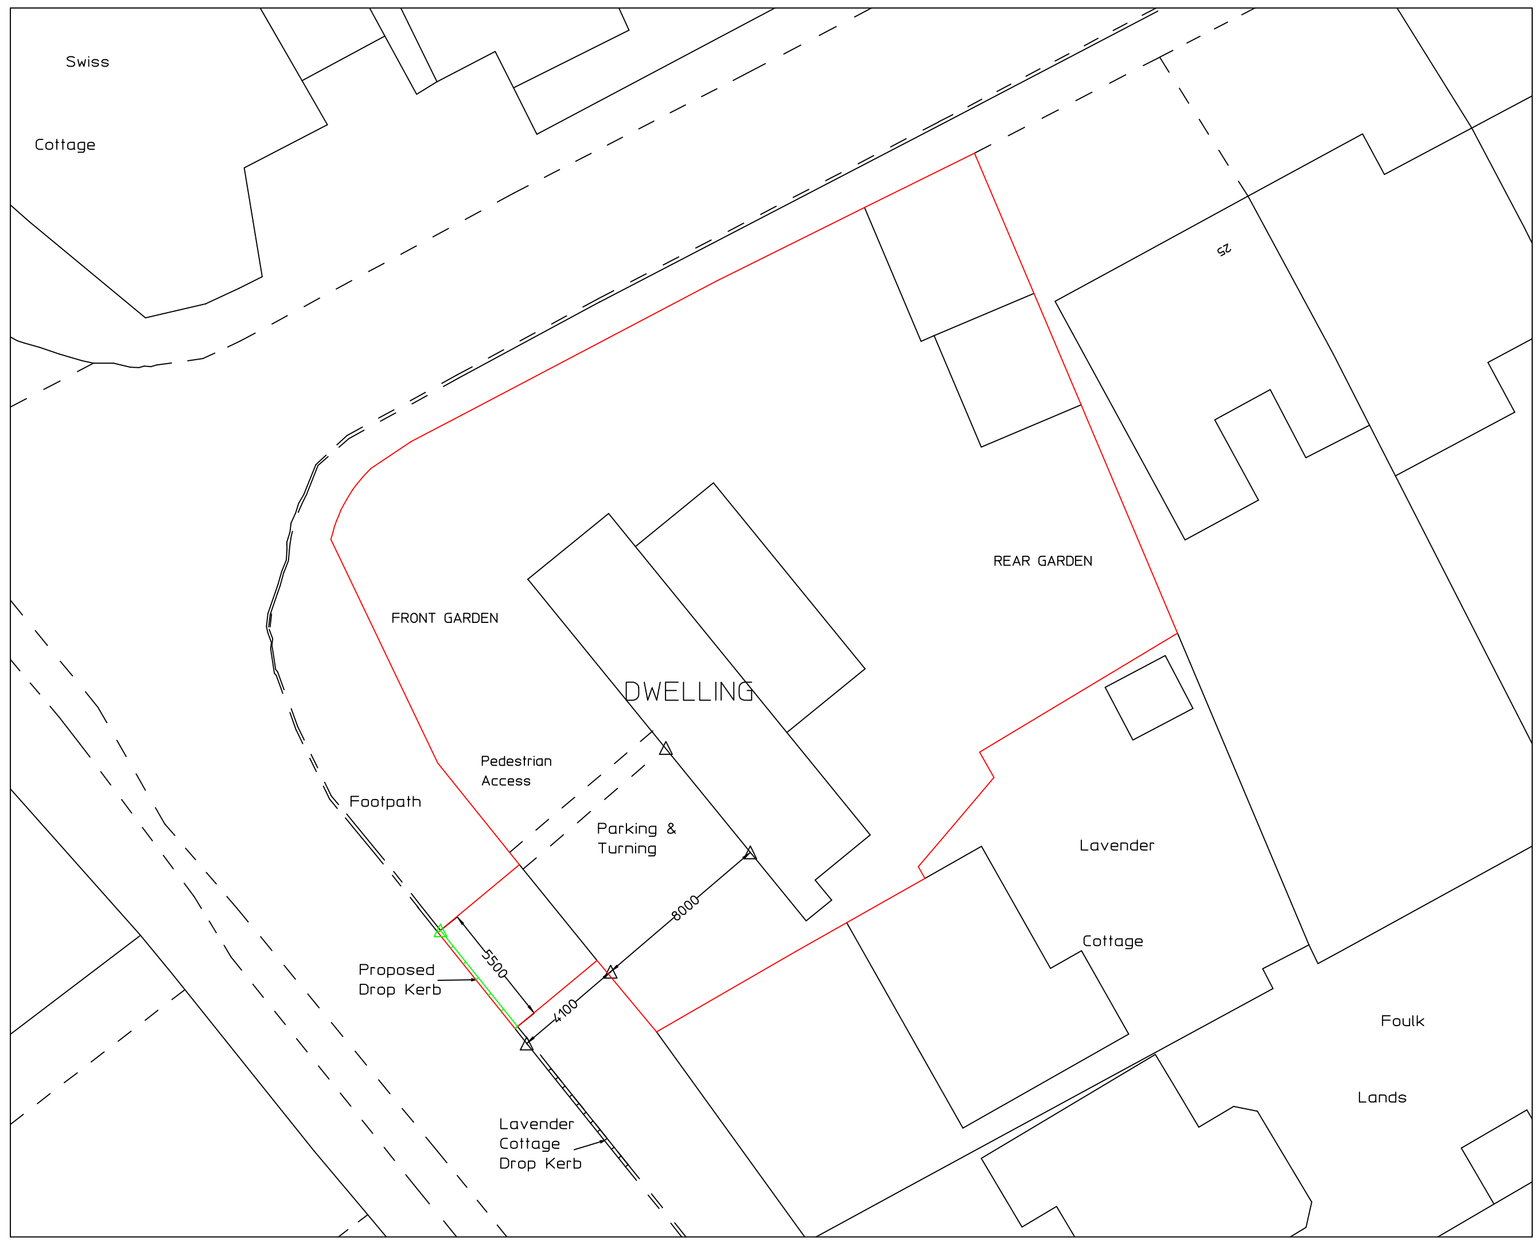

2 0 2 4 6 8 10
Metres

SITE PLAN
Scale 1 : 200

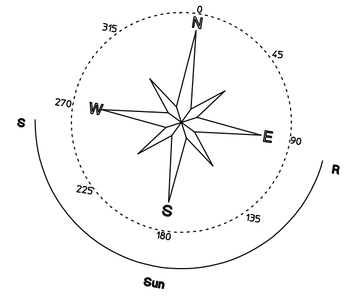

A1 Paper Plot 1 : 1250

Ken Fowler Building Design Services
Crooklands France Lane
Hawkesbury Upton
Badminton Avon GL9 1AN
Telephone:01454•238292

Client Mr & Mrs J. Tolson

Venue Long Cottage
Silver Street
Minety
Malmesbury
SA16 9QU

Project Vehicular Access

Drawing Site & Location Plans

Printed paper copies of this drawing must be from calibrated copiers all dimensions and particulars to be checked on site before work commences.

DATE: 24th October 2022
SCALE: 1 : 1250 & 1 : 200
DRAWN: KAF

Drawing No: 2523/05/2022
Rev "A"