




West Elevation (Rollerstone Street)

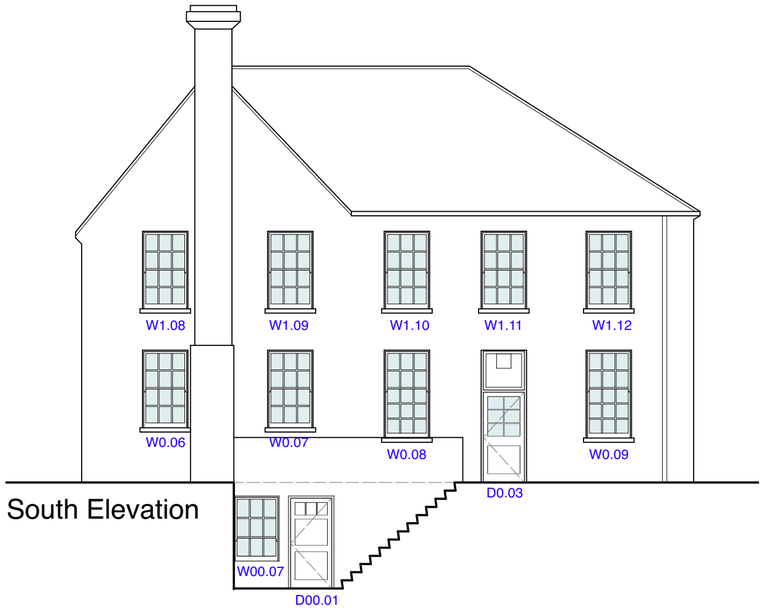

South Elevation

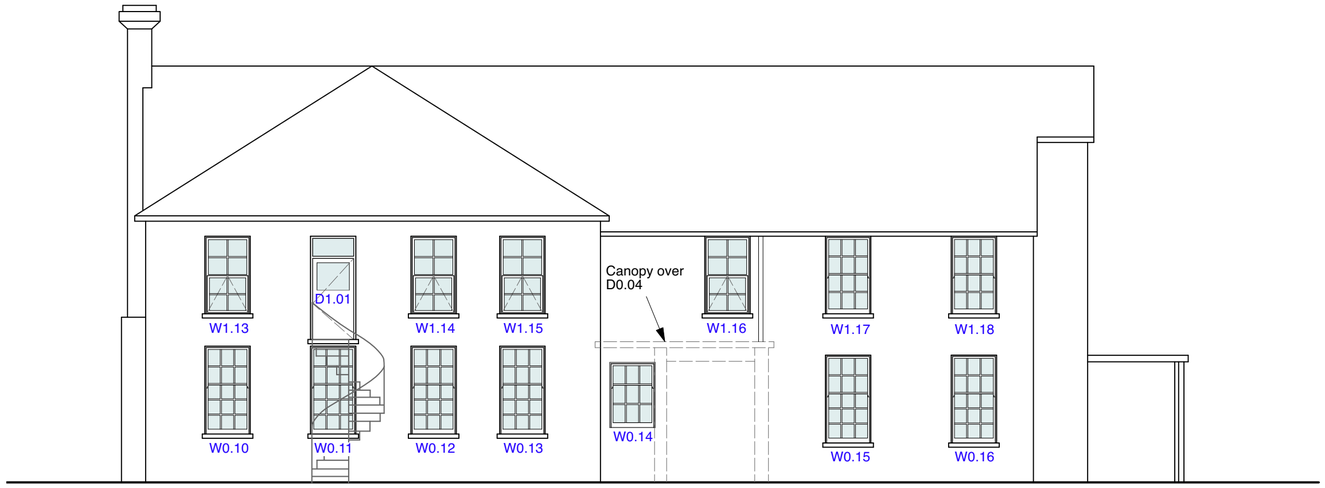

East Elevation

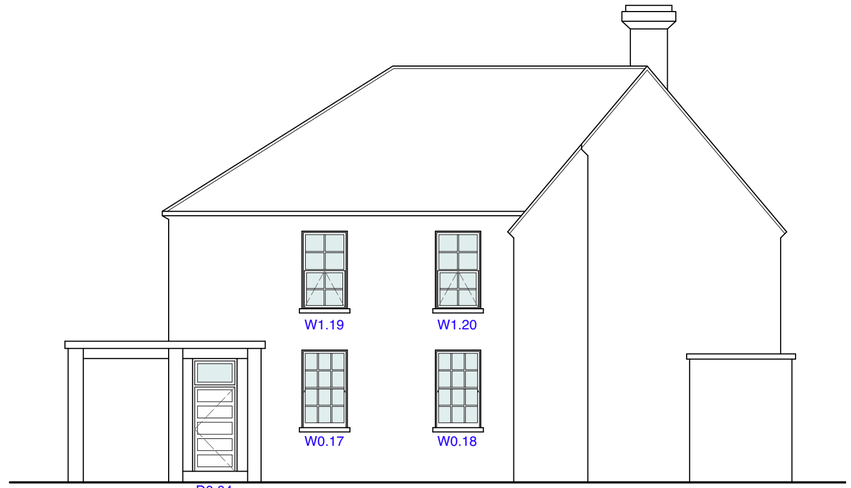

North Elevation

0 1 2 3 4 5 M

Kendall Kingscott

Glentworth Court, Lime Kiln Close,
Stoke Gifford, Bristol, BS34 8SR

+44 (0)117 931 2062
www.kendallkingscott.co.uk

Rev	Date	By	Ap	Note
P01	26/10/2023	GH	CB	First Issue

Project
John Baker House, Salisbury,

Client
Sanctuary Group

Date: 26/10/2023 | Drawn: GH | Purpose/Status: PLANNING
Scale: 1:100 | Checked: CB | Paper Size: ISO A2
Filename: 230415 John Baker House.vwx

Drawing Title
Proposed Elevations

Project Number/Drawing Number: **230415-1401**
Revision: **P01**
Check all dimensions and levels on site

© Copyright

Only to be used on the site for which designed. The electronic transmission of designs/information contained in this drawing is carried out entirely at the User's risk and Kendall Kingscott Ltd. will have no liability for any errors or inaccuracies arising therefrom. The production of amended or updated information from the said designs/information by the User is entirely the responsibility of the User and Kendall Kingscott Ltd. shall have no responsibility in respect thereof whatsoever.