
SCHEDULE OF AREAS	
Overall Site Area:	1,0334m² / 1.0334ha / 2.553acres
Area of works:	756.9m² / 0.07569ha / 0.19acres

NORTH



LOCATION PLAN
SCALE 1:1250

1:1250 Scale Bar (Metres)
0 20 40 60

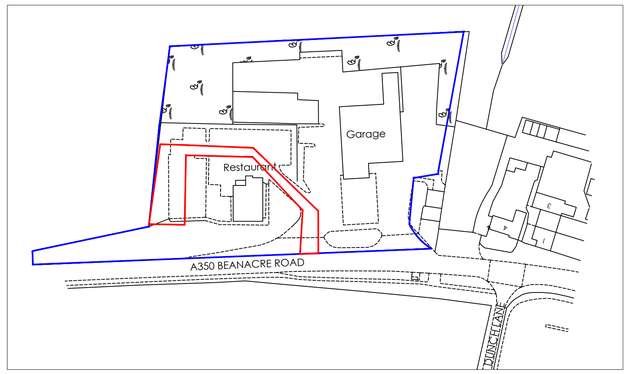

SITE BLOCK PLAN
SCALE 1:500

1:500 Scale Bar (Metres)
0 5 10 15 20 25 30

rev	date	by	description
~	13/10/23	AJG	Drawing created.

CLIENT
mfg motor fuel group
Gladstone Place,
36-38 Upper Marlborough Road,
St Albans, AL1 3UU

PROJECT LOCATION
Drive to Restaurant
84 Beanacre Road
Melksham, SN12 8AU

DRAWING
Location & Block Plans

Wyeth Projects Services
The Cart Shed, Amberley Court,
Amberley Lane, Milford, Surrey,
GU8 5EB, United Kingdom
Tel: +44 (0)1483 424704
Email: enquires@wyethprojects.com
© This drawing is the copyright of WYETH PROJECTS SERVICES Ltd.

Date:	Drawn By:	A1 original plot size
October 2023	AJG	
Scale:	Dwg No:	Rev:
AS NOTED	WPS-MFG-563-P-01	~

CAD file ref: BEANA-WPS-MFG-563 Planning EV Rev00.dwg