


Front Elevation
LV Panel


Left Elevation
LV Panel

Rear Elevation
LV Panel


Right Elevation
LV Panel

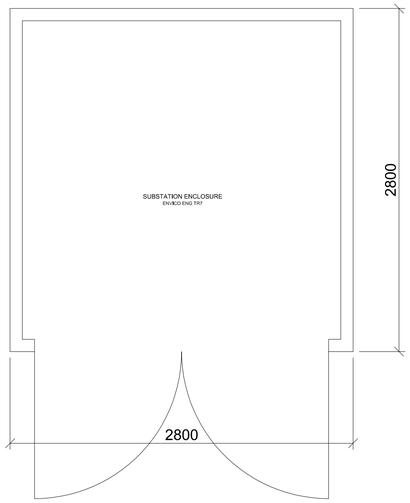

Plan - Substation

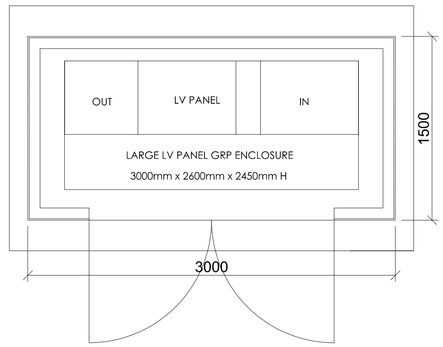

Plan - LV Panel

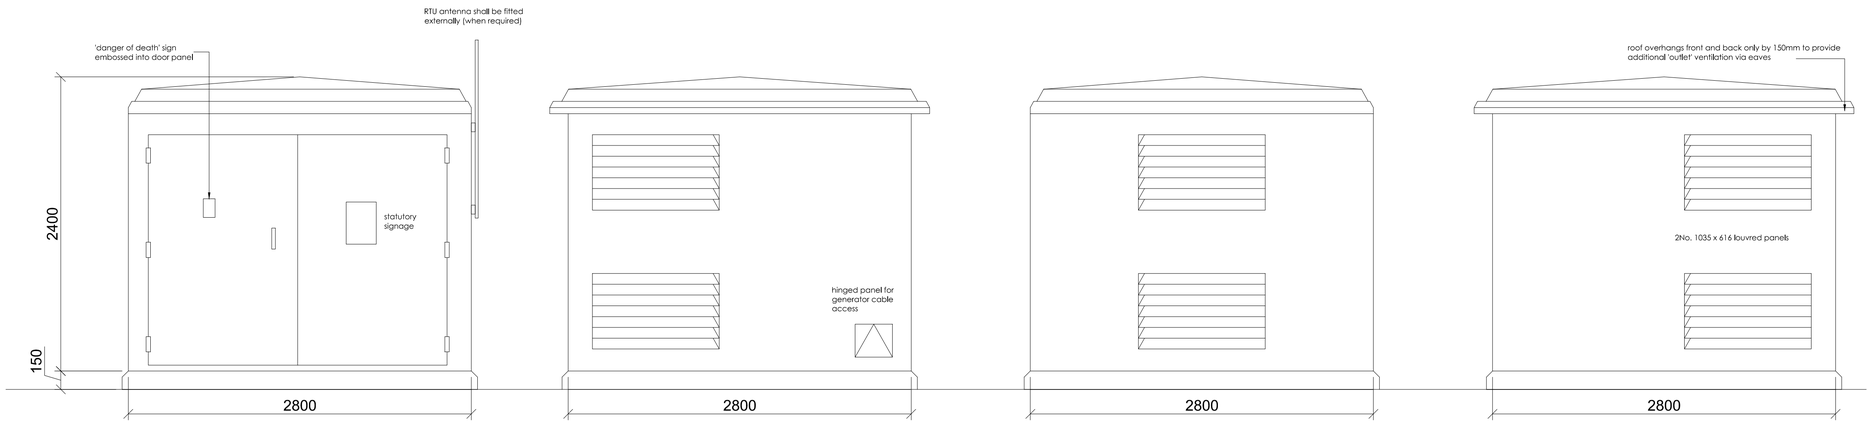

Front Elevation
Substation

Left Elevation
Substation

Rear Elevation
Substation

Right Elevation
Substation

LV Panel & Sub Station Plan & Elevations
Scale 1:25

1:25 Scale Bar (Metres)
0 0.25 0.5 0.75 1 1.25 1.5 1.75 2

rev	date	by	description
~	13/10/23	AJG	Drawing created.

CLIENT
mfg motor fuel group
Gladstone Place,
36-38 Upper Marlborough Road,
St Albans, AL1 3UU

PROJECT LOCATION
Drive to Restaurant
84 Beanacre Road
Melksham, SN12 8AU

DRAWING
Proposed LV Panel & Sub Station
Plan & Elevations

PLANNING

Wyeth Projects Services
The Cart Shed, Amberley Court,
Amberley Lane, Milford, Surrey,
GU8 5EB, United Kingdom
Tel: +44 (0)1483 424704
Email: enquires@wyethprojects.com

© This drawing is the copyright of WYETH PROJECTS SERVICES Ltd.

Date:	Drawn By:	A1 original plot size
October 2023	AJG	
Scale: 1:25	Dwg No: WPS-MFG-563-P-04	Rev: ~

CAD file ref: BEANA-WPS-MFG-563 Planning EV Rev00.dwg