

* COPYRIGHT. DO NOT SCALE EXCEPT FOR PLANNING PURPOSES. CHECK ALL DIMENSIONS ON SITE. THIS DRAWING IS ONLY TO BE USED ON THE SITE FOR WHICH DESIGNED

1:200 2m 4 6m 8 10m 12
1:1 10mm 20 30mm 40 50mm 60

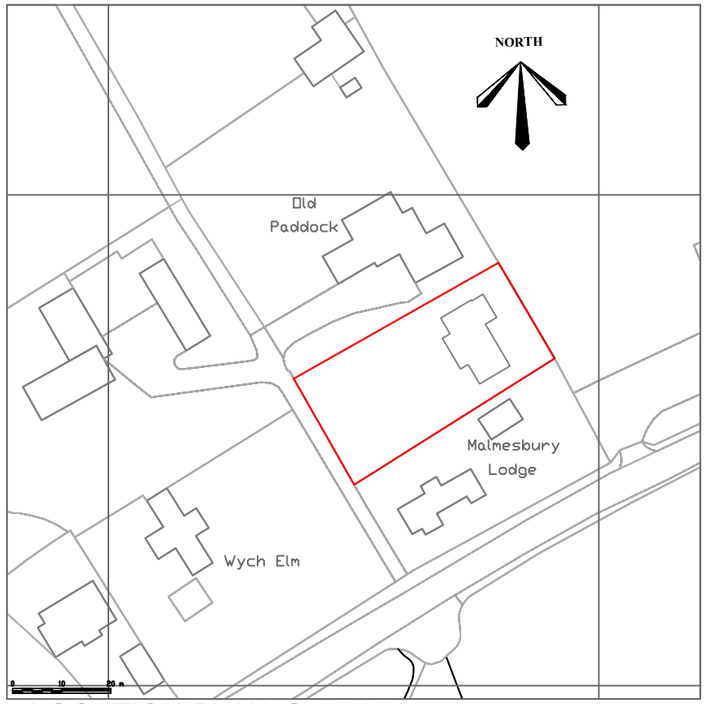

LOCATION PLAN @ 1:1250

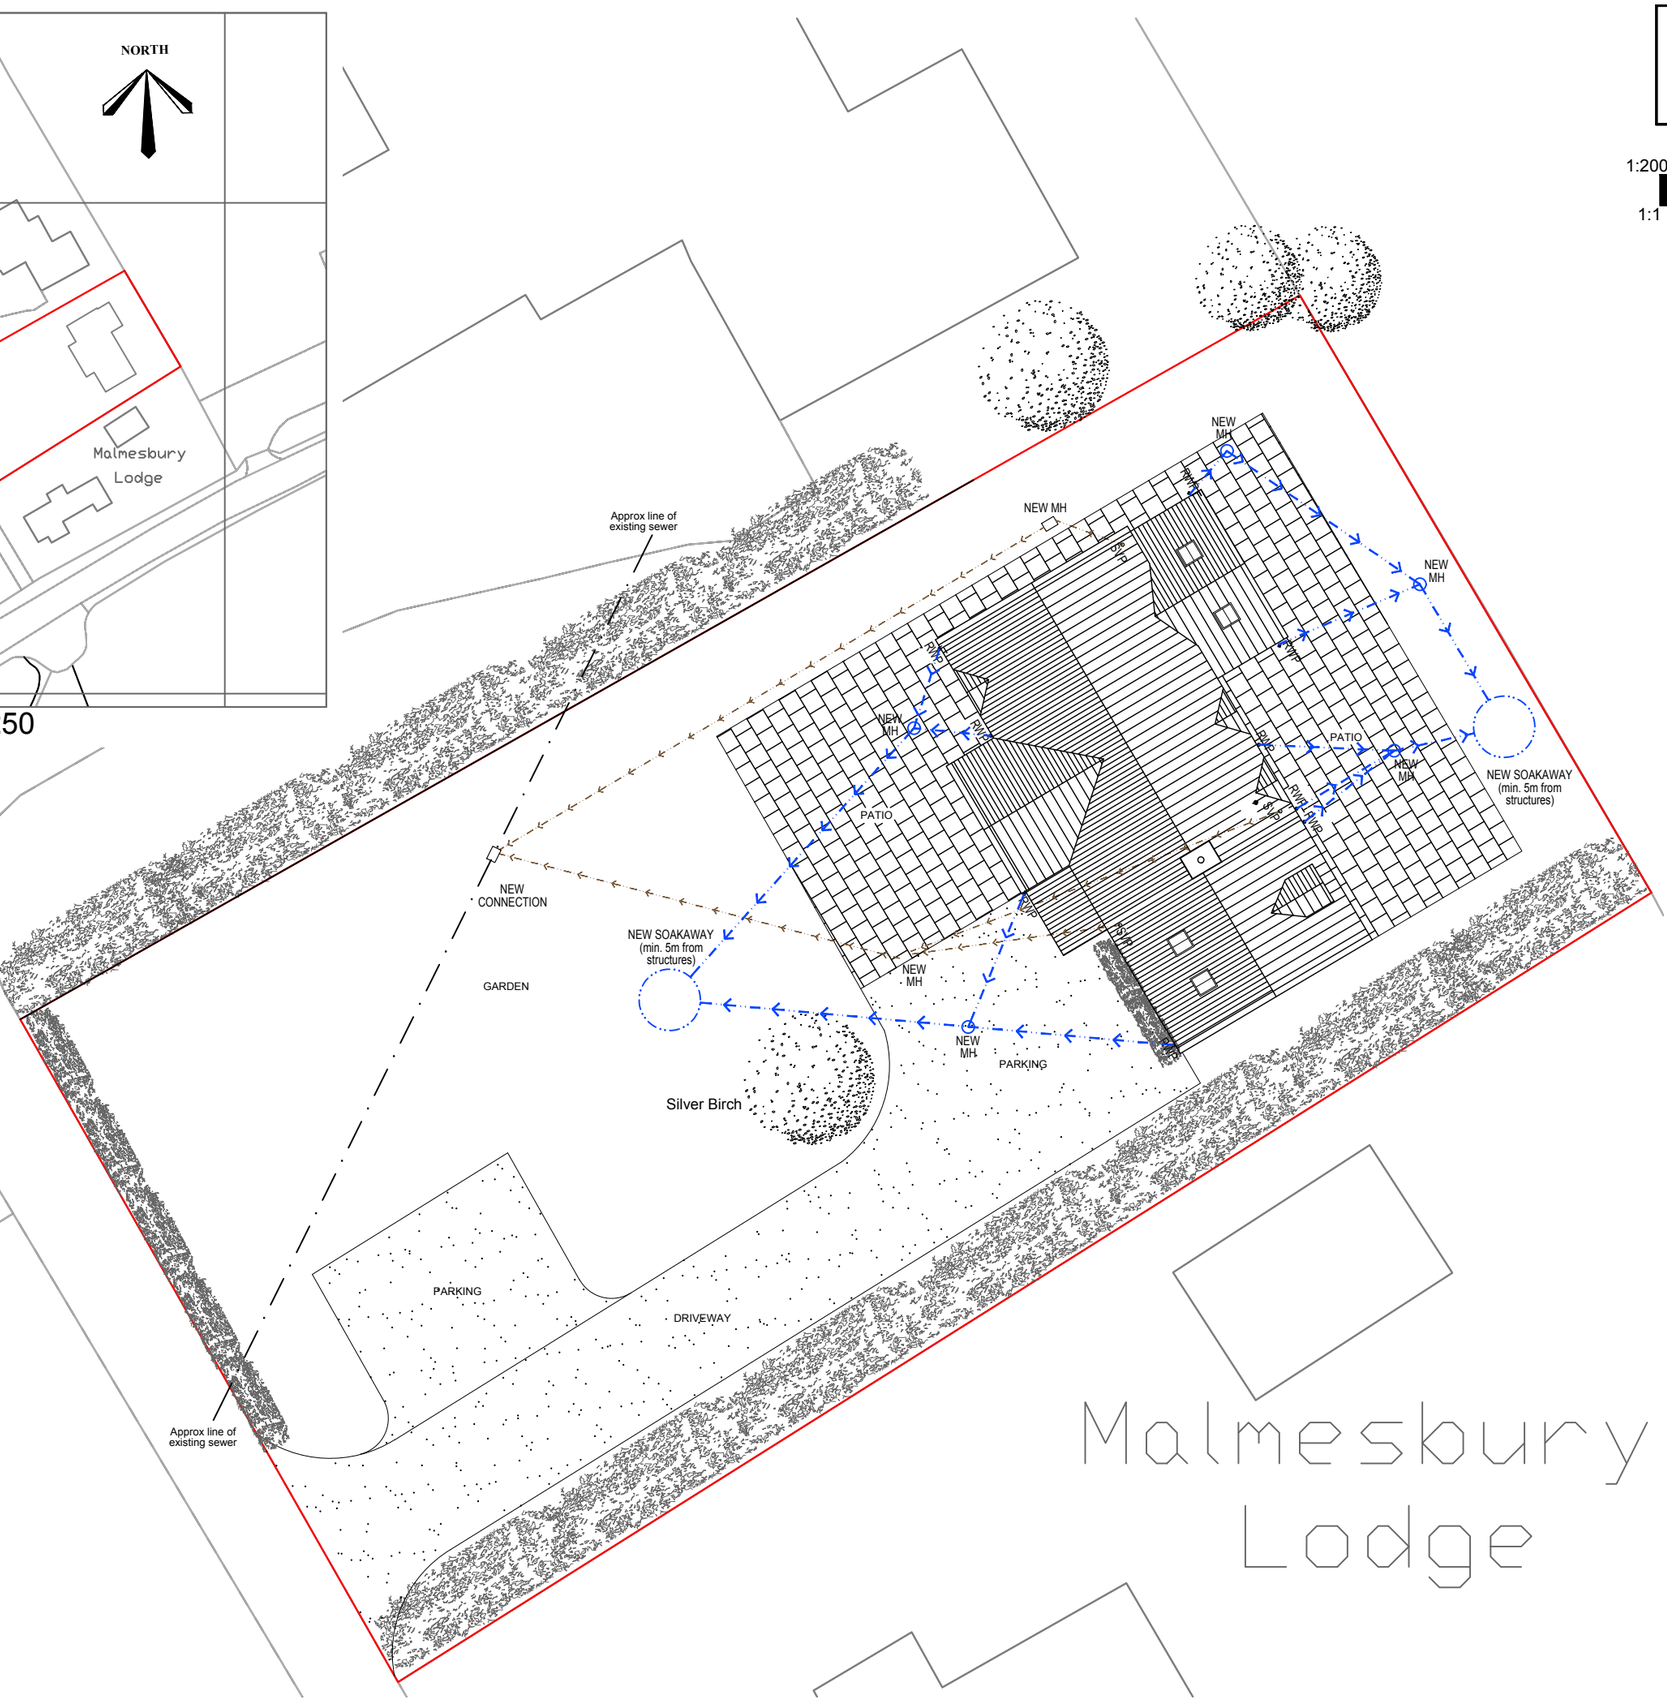

PROPOSED SITE PLAN

Malmesbury Lodge

A	Amended to Building Regs	Sep 23
REVISIONS		DATE

CLIENT:
MR & MRS ROBERTS

PROJECT:
PROPOSED NEW DWELLING AT:
THE OLD PADDOCK
THE STREET
GRITTLETON
WILTSHIRE
SN14 6AW

TITLE:
PROPOSED SITE PLAN
LOCATION PLAN

DRAWN: JA	SCALES @ A3:
CHECKED: --	1:200
DATE: JULY 23	1:1250
DRG No: AA/23/21/01	REV: A

Armstrong architecture
THE OLD BAKEHOUSE, 21 TIMBER STREET,
CHIPPENHAM, WILTSHIRE, SN15 3BS
01249 404 004 info@armstrongarchitecture.co.uk