
* COPYRIGHT. DO NOT SCALE EXCEPT FOR PLANNING PURPOSES. CHECK ALL DIMENSIONS ON SITE. THIS DRAWING IS ONLY TO BE USED ON THE SITE FOR WHICH DESIGNED

1:50 1m 2m 3m
1:100 1m 2m 3m 4m 5m 6m

1:20 200mm 4 600mm 8 1000mm 12
1:1 10mm 20 30mm 40 50mm 60

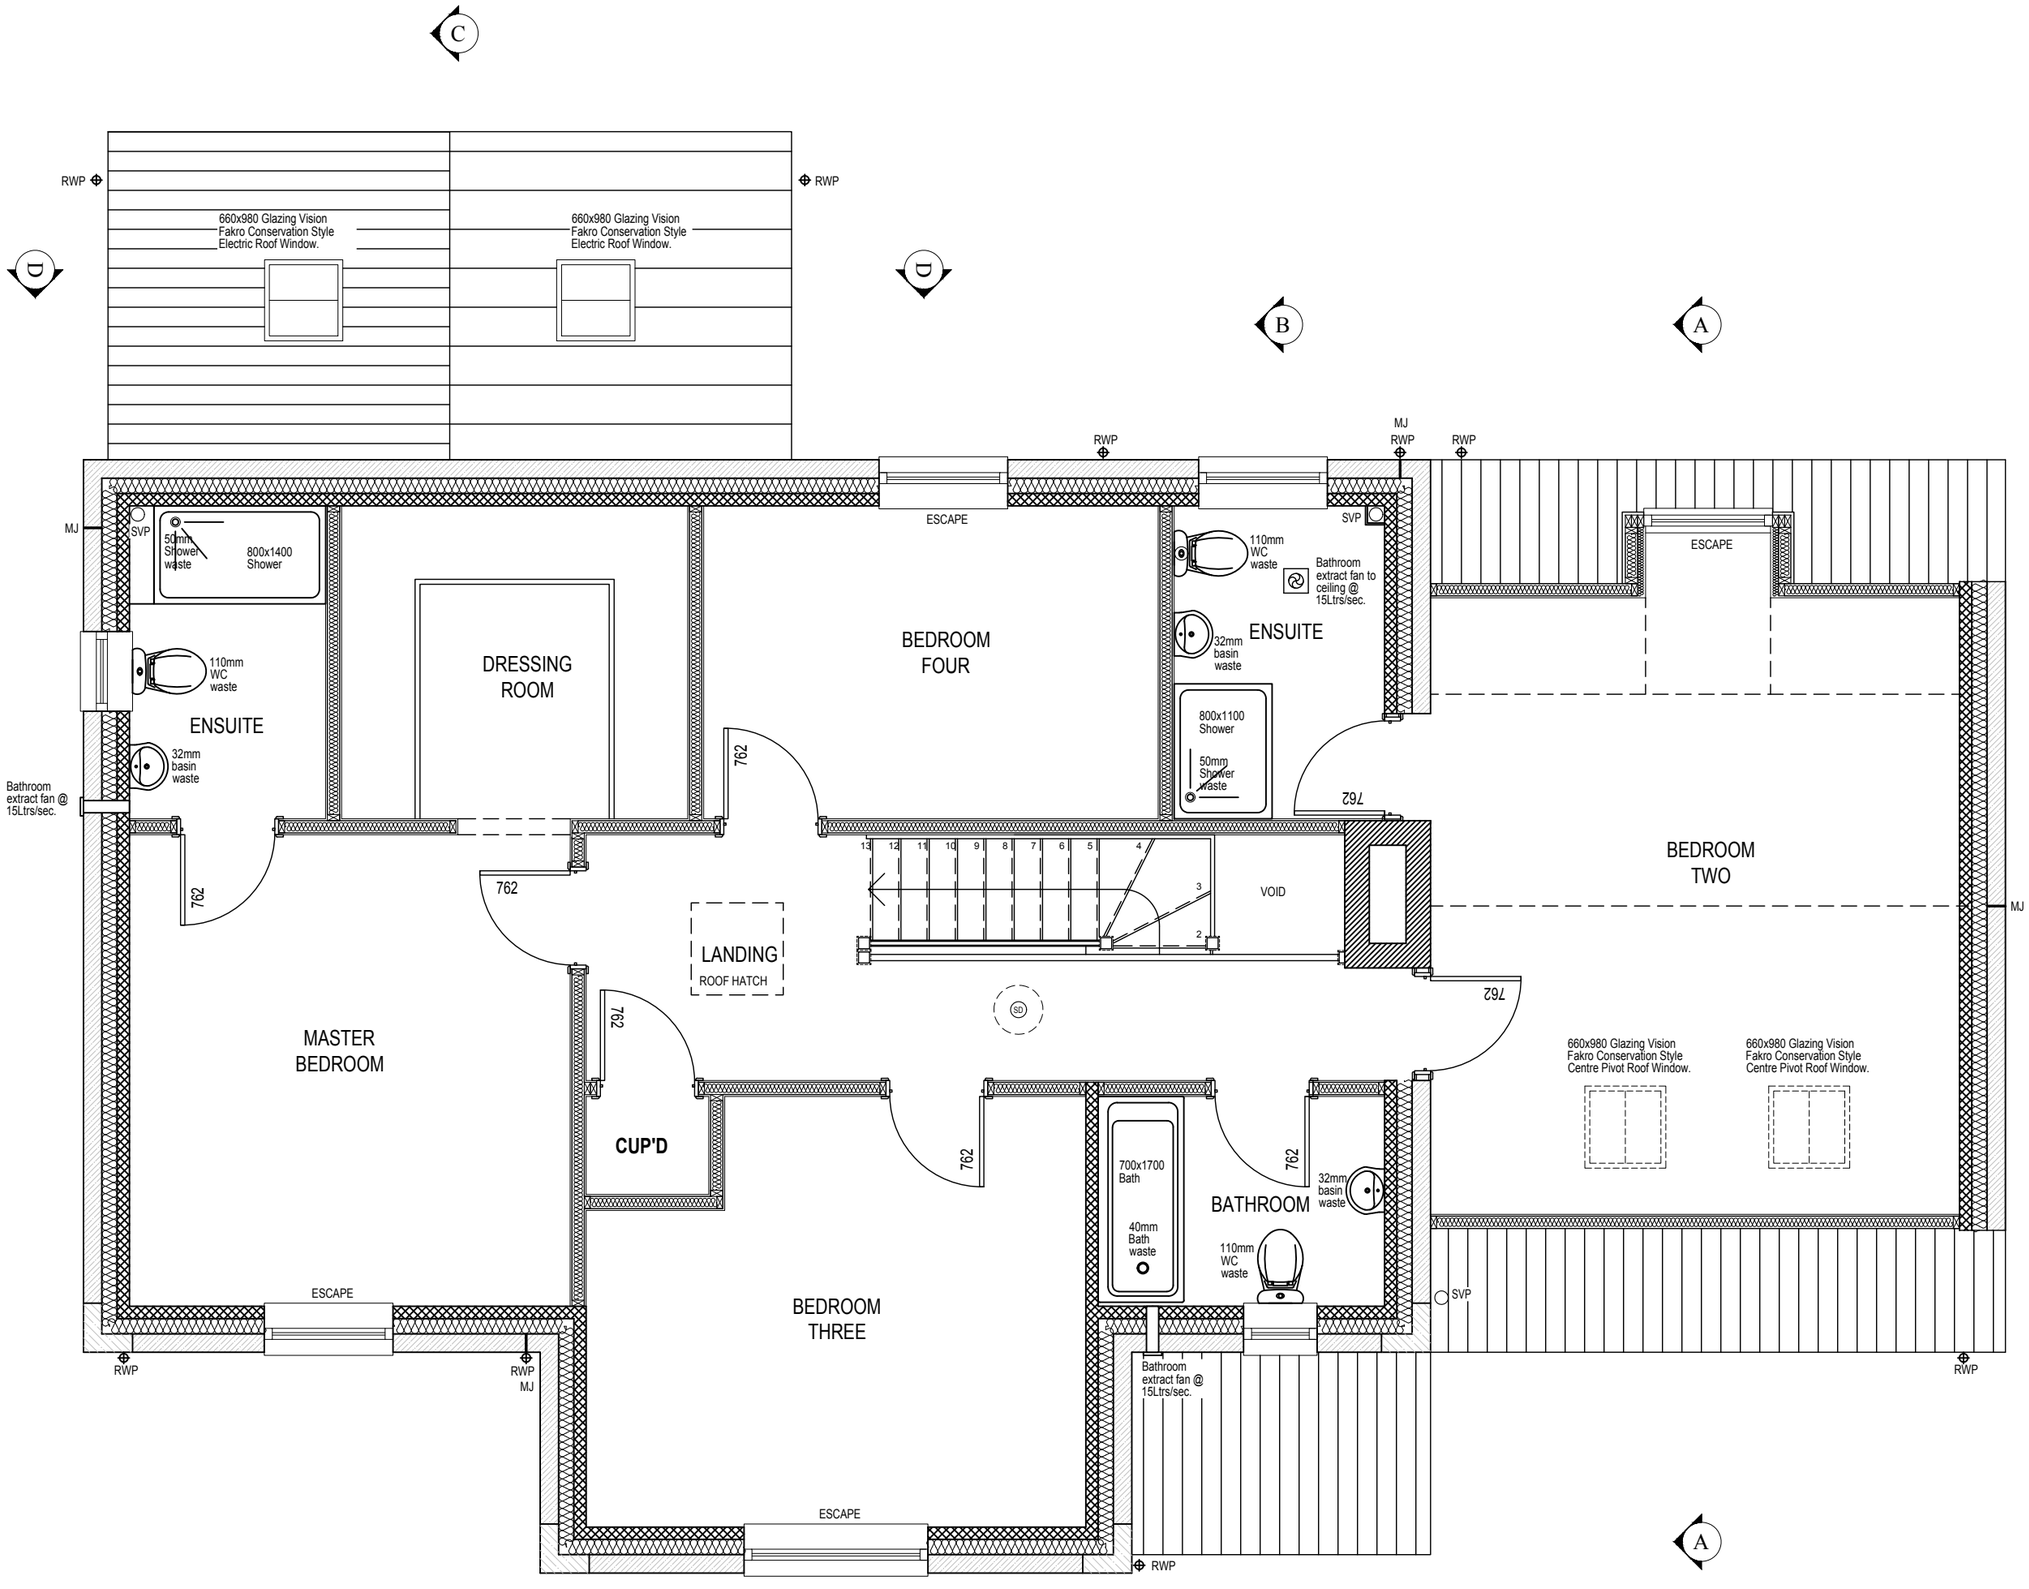

PROPOSED FIRST FLOOR PLAN

A	Amended to Building Regs	Sep 23
REVISIONS		DATE

CLIENT:
MR & MRS ROBERTS

PROJECT:
PROPOSED NEW DWELLING AT:
THE OLD PADDOCK
THE STREET
GRITTLETON
WILTSHIRE
SN14 6AW

TITLE:
PROPOSED FIRST FLOOR PLAN

DRAWN: JA	SCALES @ A3:
CHECKED: --	1:50
DATE: JULY 23	
DRG No: AA/23/21/03	REV: A

Armstrong architecture
THE OLD BAKEHOUSE, 21 TIMBER STREET,
CHIPPENHAM, WILTSHIRE, SN15 3BS
01249 404 004 info@armstrongarchitecture.co.uk