


Plan of Roof 1:100

Rendered Brickwork

Zone of render replacing cornice

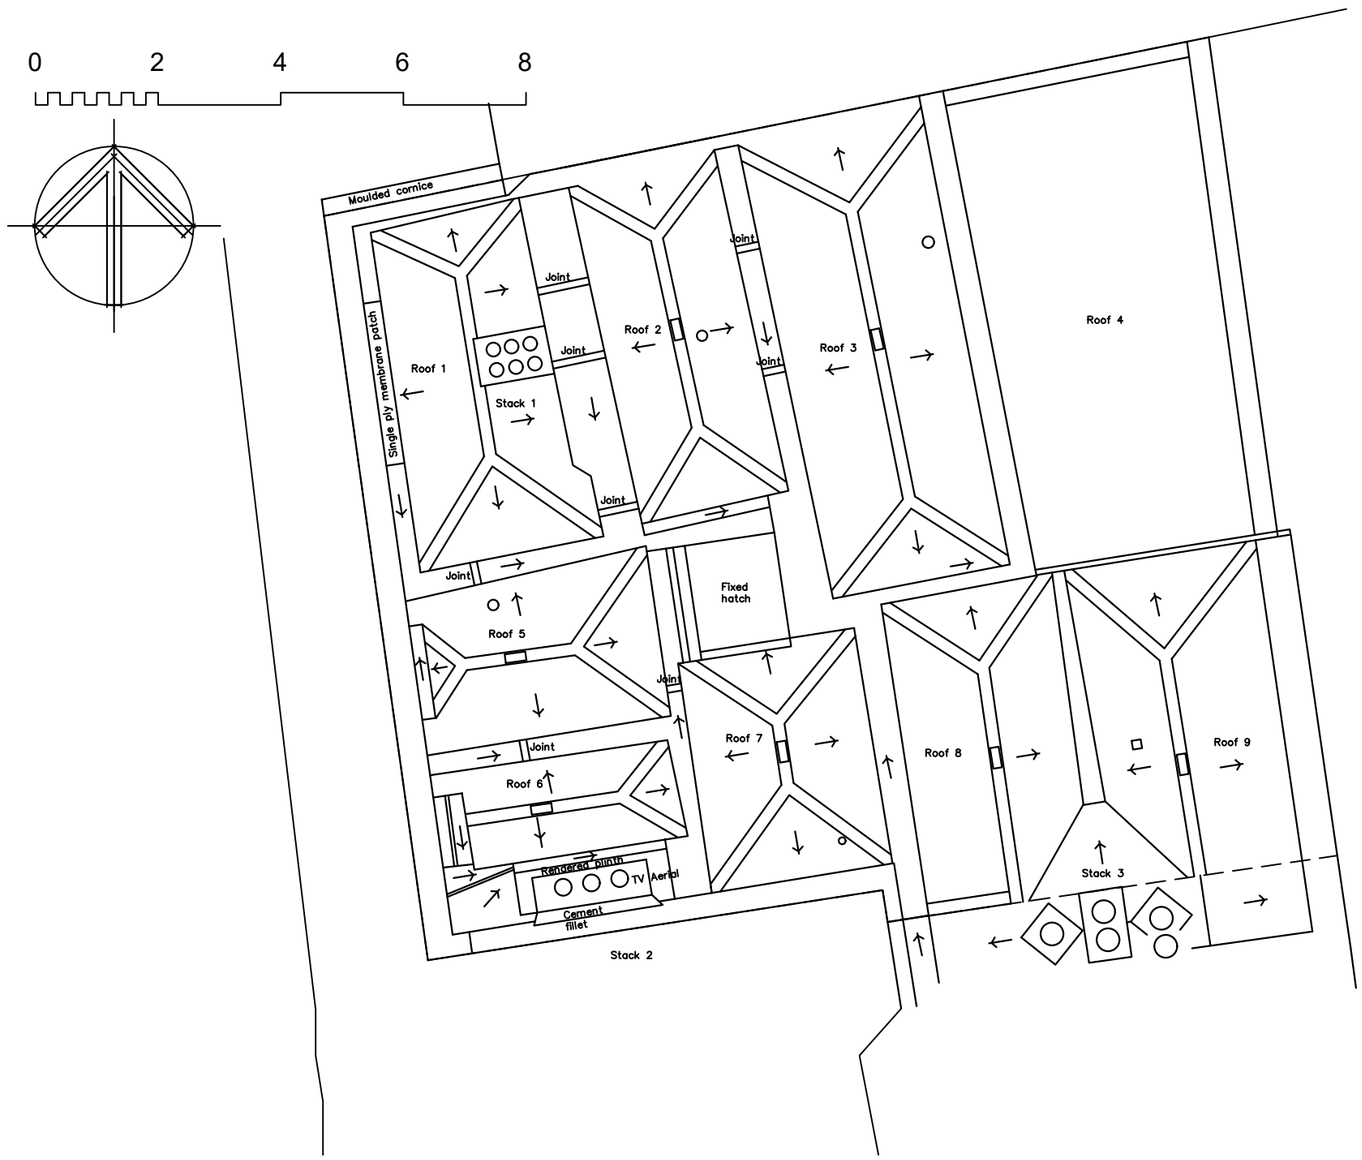

Existing West Elevation 1:100

New Brickwork

Platt band to project 38mm beyond face main facade



Proposed West Elevation 1:100

Gerald Steer
Chartered Architect
BSc. B. Arch MRIU RIBA

1 ParsonageClose
Stratford-sub-Castle
Salisbury SP1 3LP

t: 01722 331559

e: gerry@geraldsteer.com

Rev	Date	Description

Title : Roof repairs at Priory Lodge
Brown Street Salisbury
SP1 2BX

Drawing : Roof Plan

Do not scale other than for planning purposes. Report any discrepancies to the Architect's office.

All rights described in Chapter IV of the Copyright, Design and Patents Act 1988 have been generally asserted. ©

Scale : 1:100 @ A3
Drawn : GS
Date : Nov. 2023

Drawing No. 1288.P.02

Revision