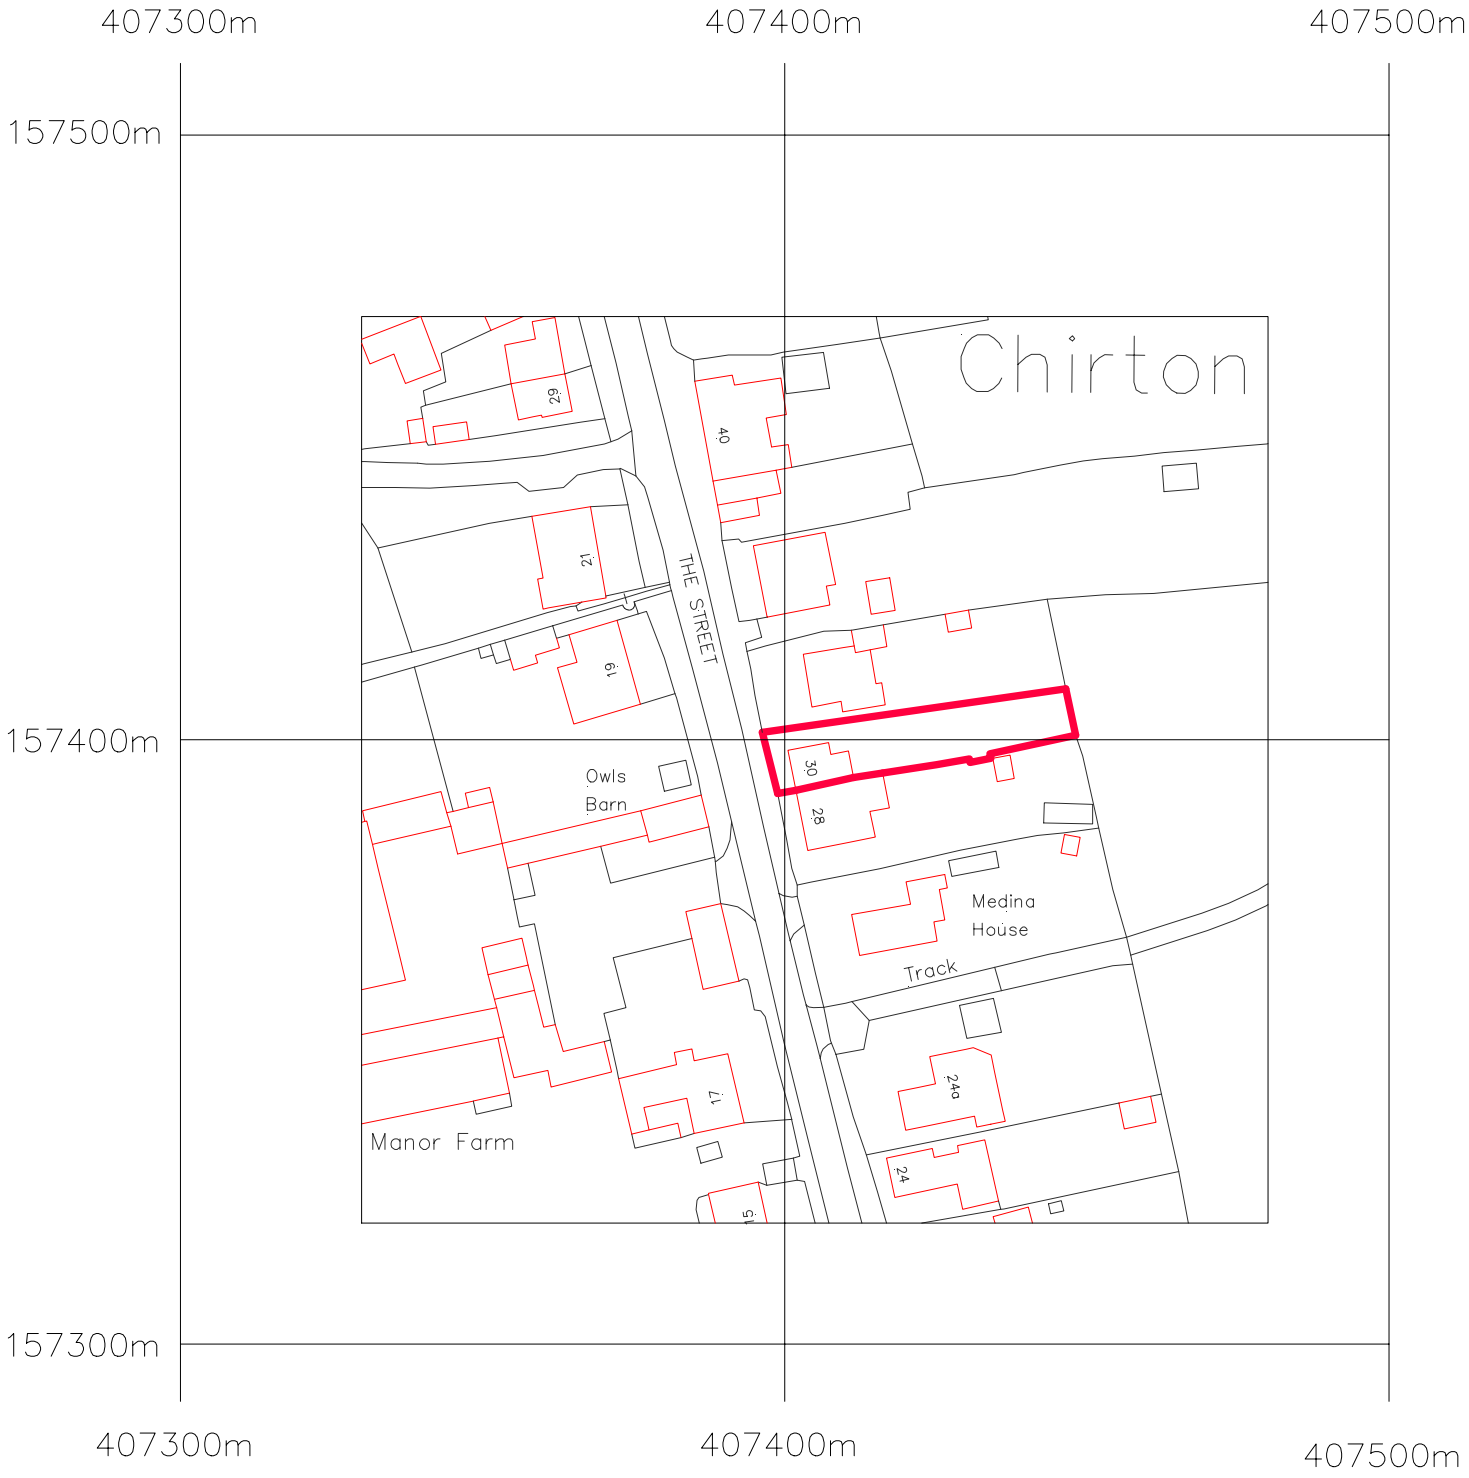


©Crown Copyright and database rights 2023 OS Licence no. 100041041

N

0 10 20 30 40 50 60 70 80 90 100 metres

Client	Helen Greene, 30 The Street, Chirton, SN10 3QS
Project	off road parking, single storey rear extension and new studio-office
Drawing Title	Location Plan
Drawing No.	579/01 Revision Date 24/08/23 Scale 1:1250 at A4

Smith Associates.46 Wilcot, Pewsey, Wilts. SN9 5NS. Tel/Fax: 01672 562029

A4