
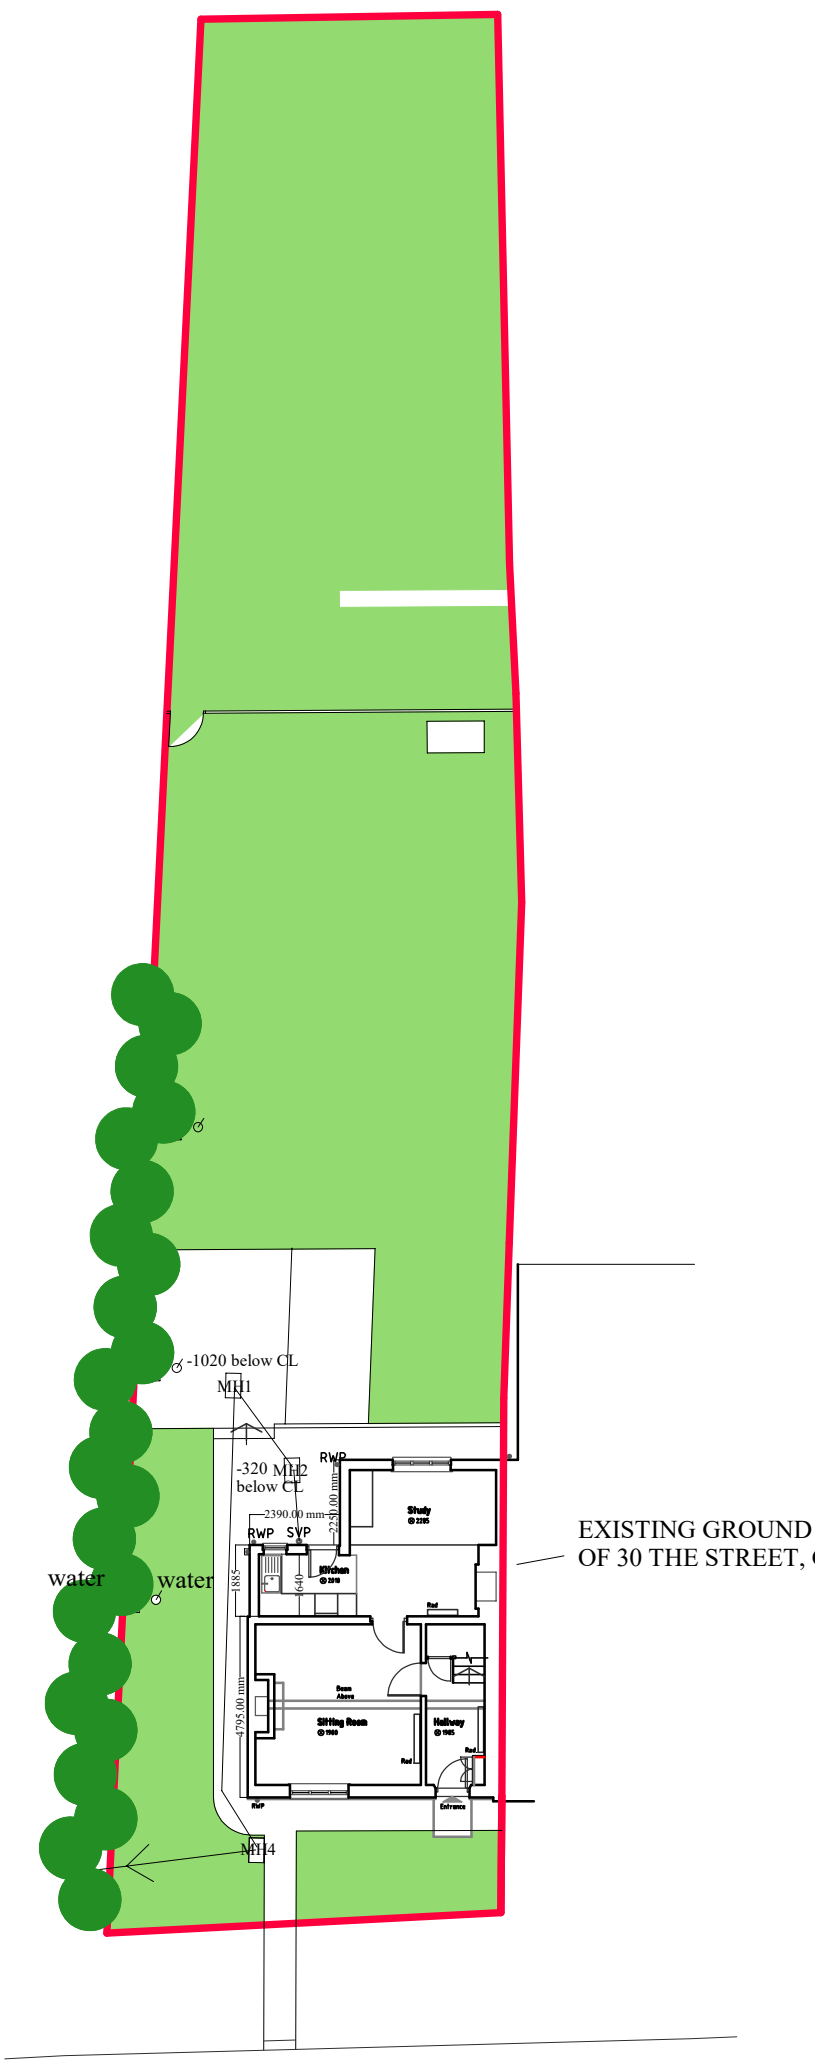


EXISTING GROUND FLOOR PLAN
OF 30 THE STREET, CHIRTON

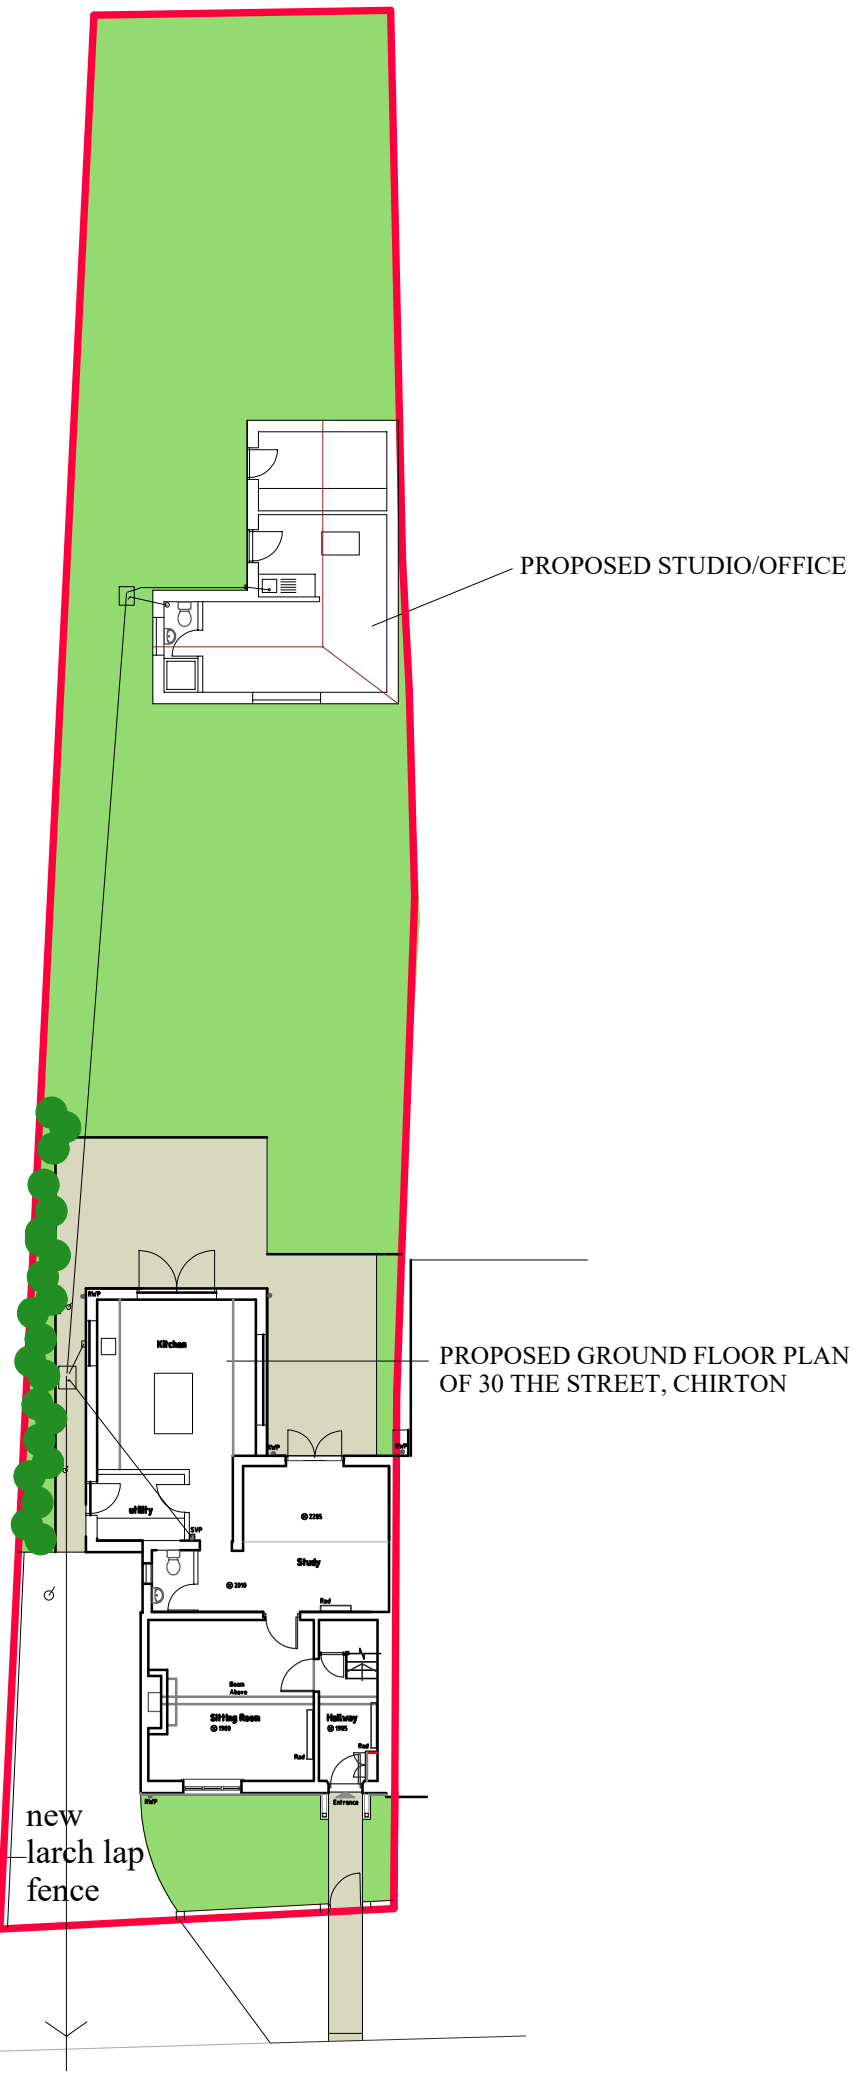

PROPOSED GROUND FLOOR PLAN
OF 30 THE STREET, CHIRTON

EXISTING SITE PLAN

PROPOSED SITE PLAN

N

Metres

Client	Helen Greene, 30 The Street, Chirton, SN10 3QS
Project	off road parking, rear extension and new studio-office
Drawing Title	Existing and Proposed Site Plan
Drawing No.	579/4 Revision B Date 10/11/23 Scale 1:200 at A3

Smith Associates.46 Wilcot, Pewsey, Wilts. SN9 5NS. Tel/Fax: 01672 562029

A3