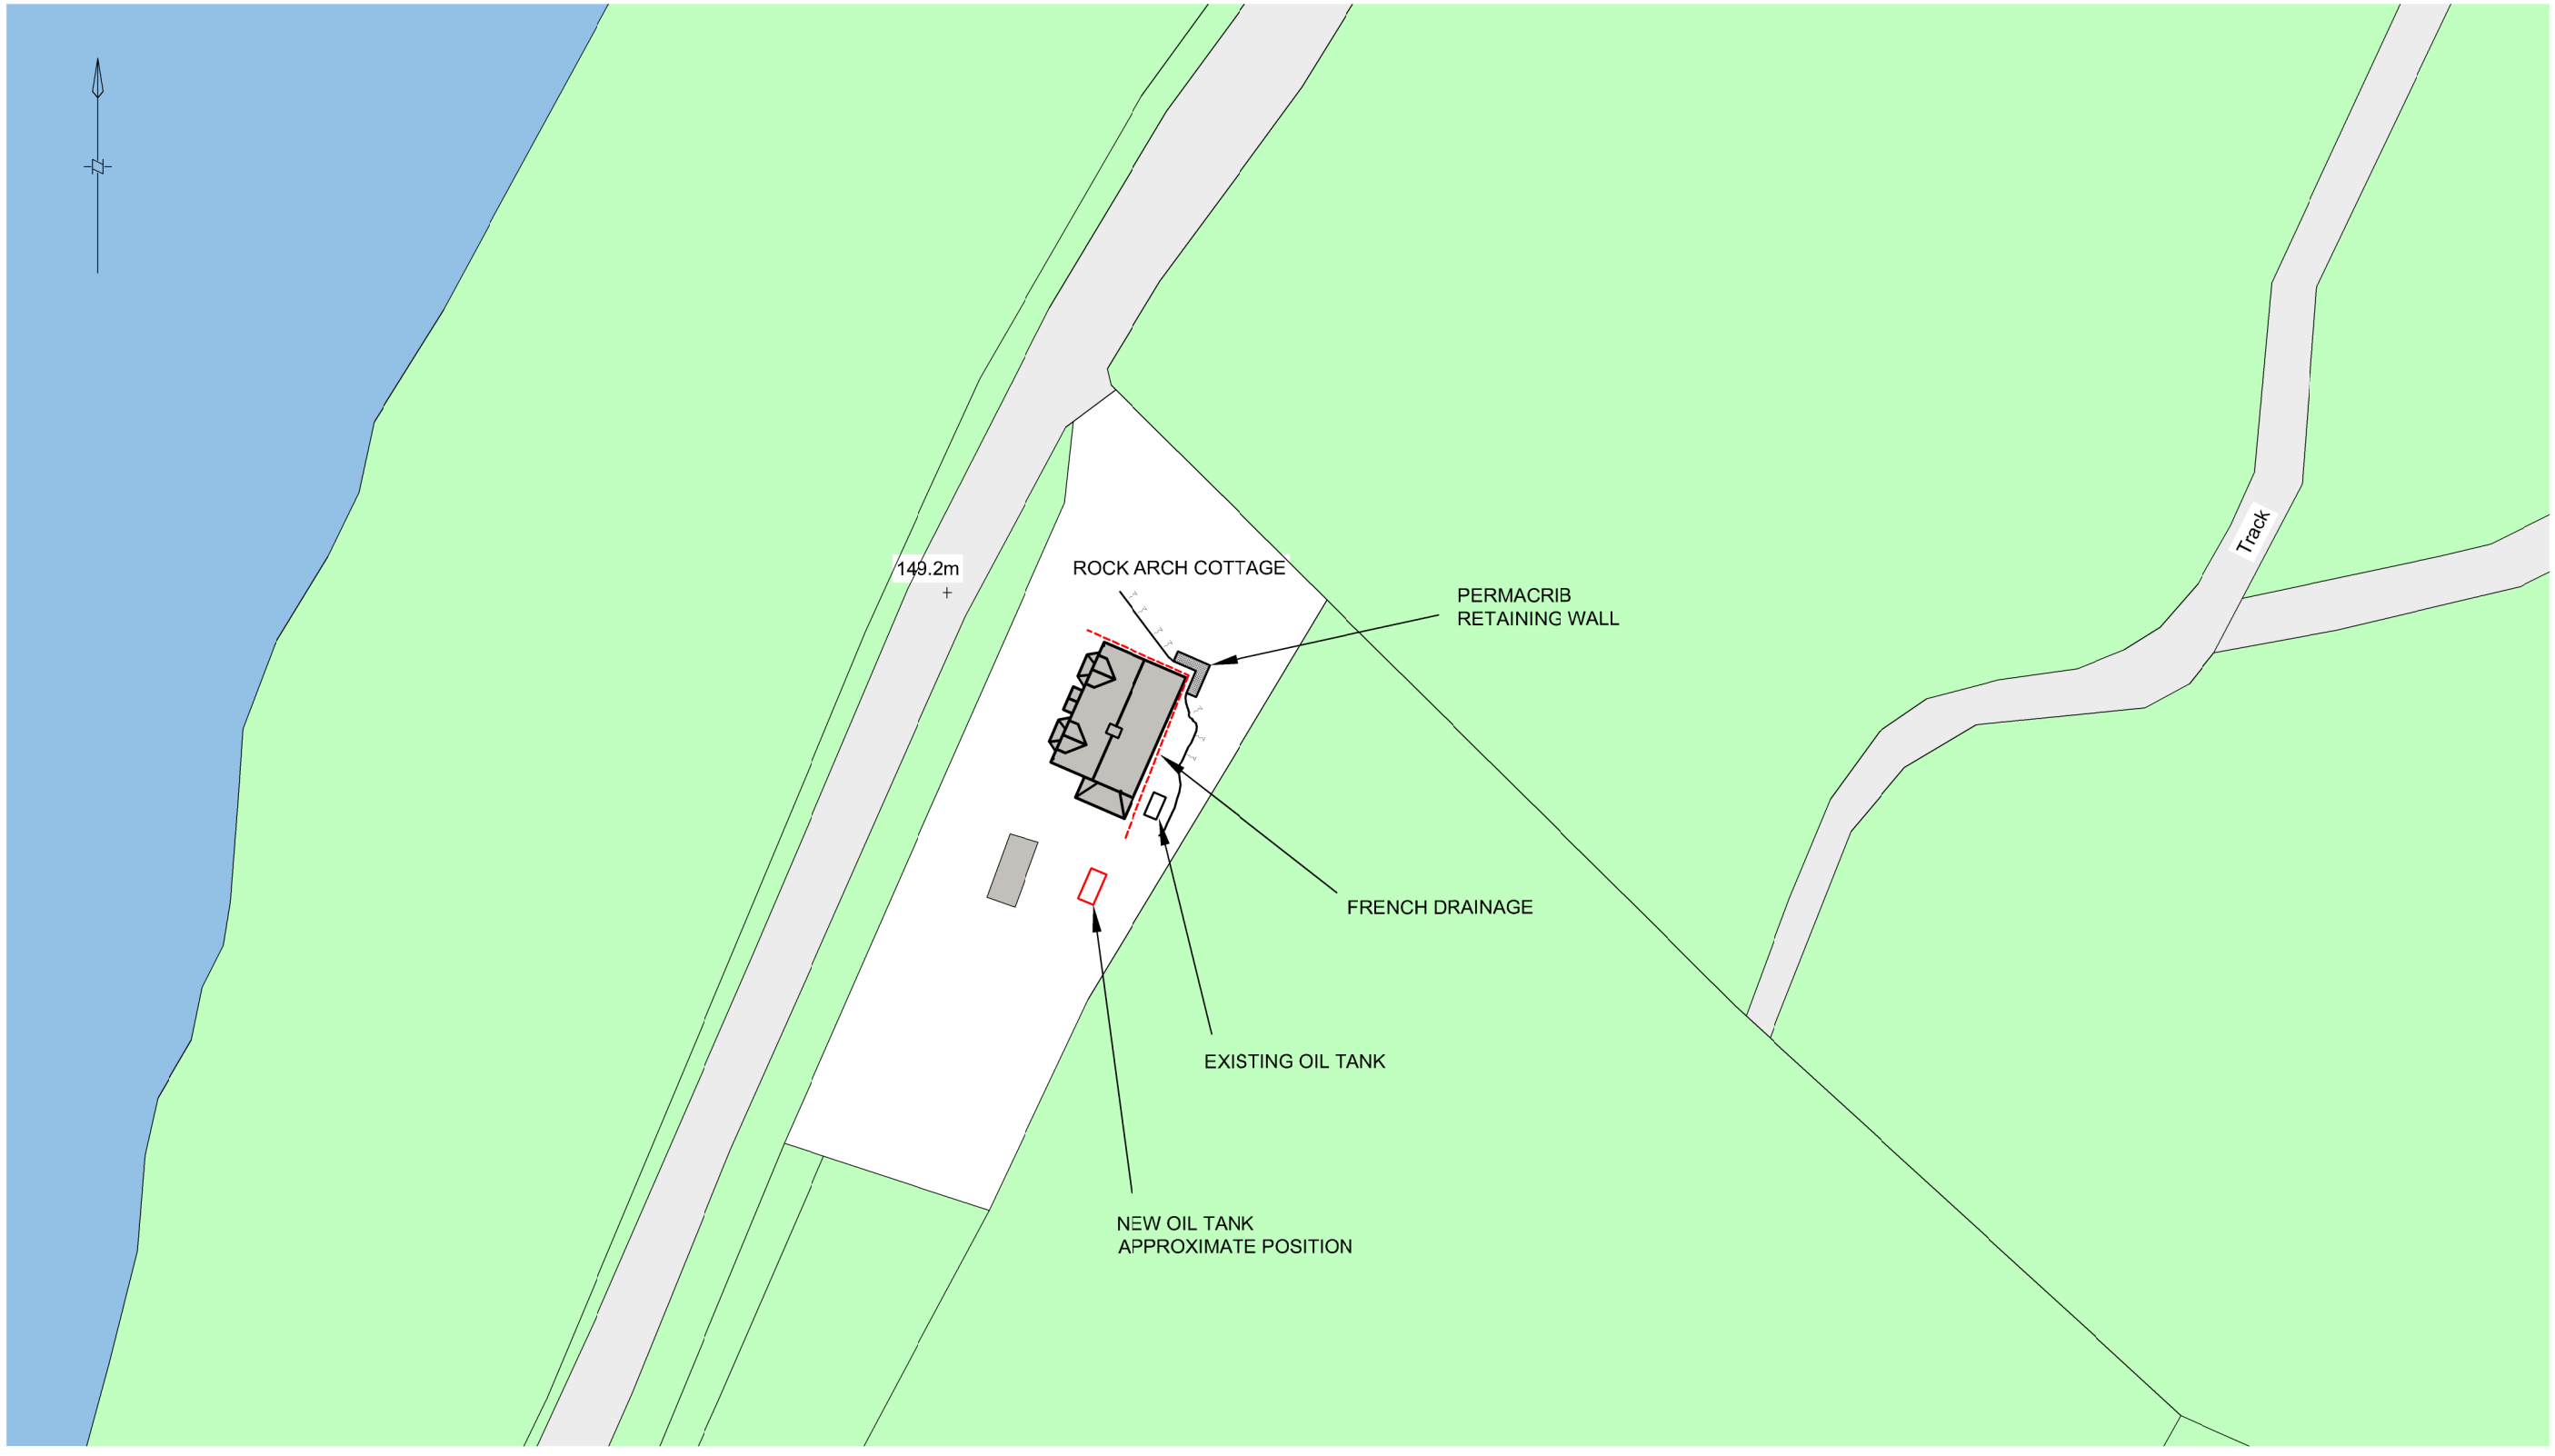


ALL OIL TANK WORKS TO BE BY CHG INSTRUCTED SEPARATELY BY THE NATIONAL TRUST

Scale Bar - 1:500

0 5.0 10.0 15.0 20.0m

SFK consulting
2nd floor, Trinity House
123 Winchester Road, Chandler's Ford
Eastleigh SO53 2DR
Tel: 023 8251 6962

Project Title: ROCK ARCH COTTAGE, STOURHEAD			Project No: 22134
Dwg Title: SITE PLAN		Dwg No: 22134.11	
Drawn: LK / RS	Date: Oct 2023	Scale: 1 : 500 @ A3	Rev: -