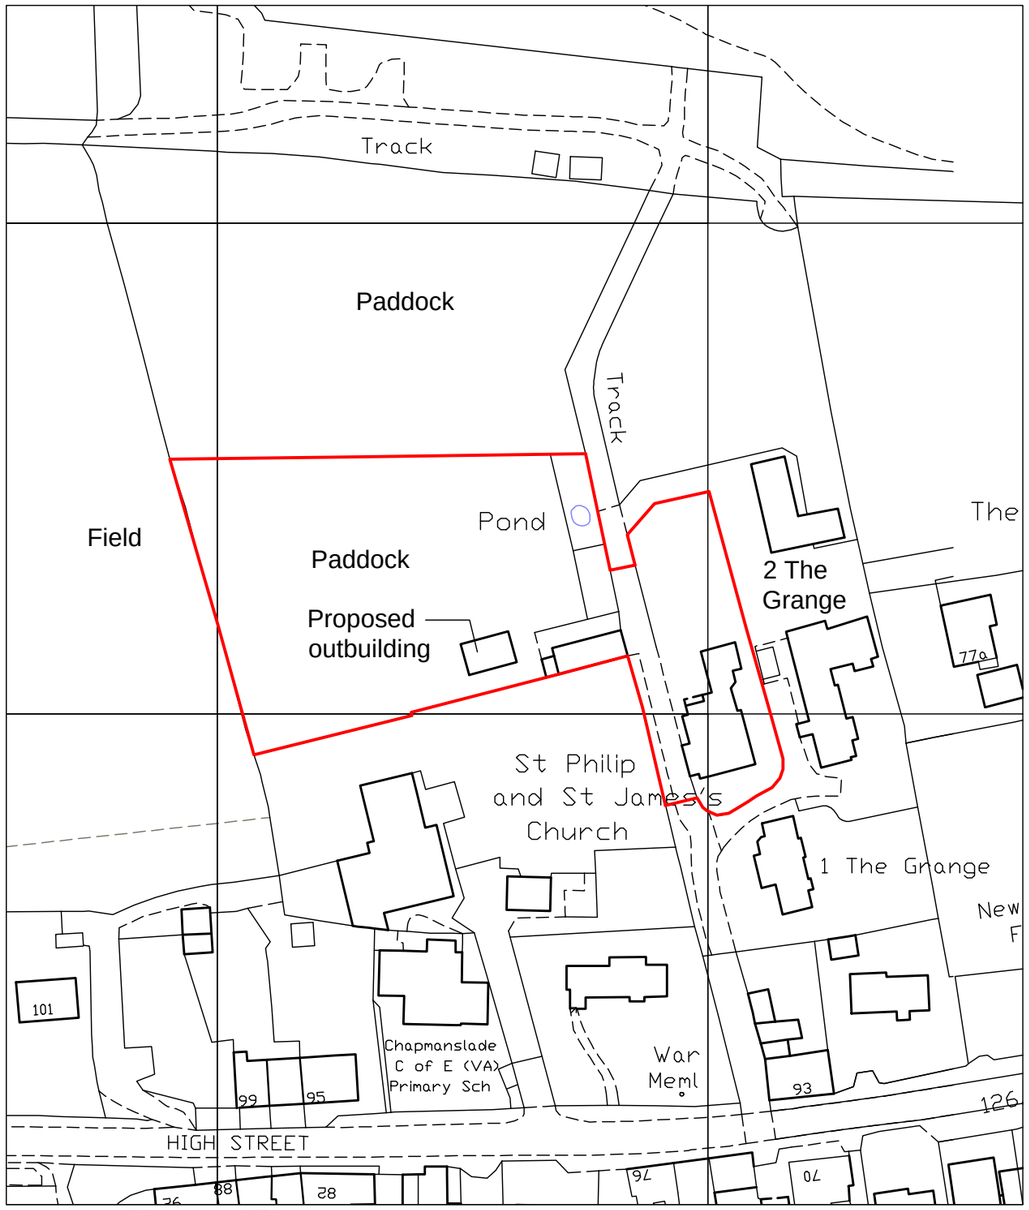

Location Plan 1:250

20 0 20 40 60 80 100

Metres

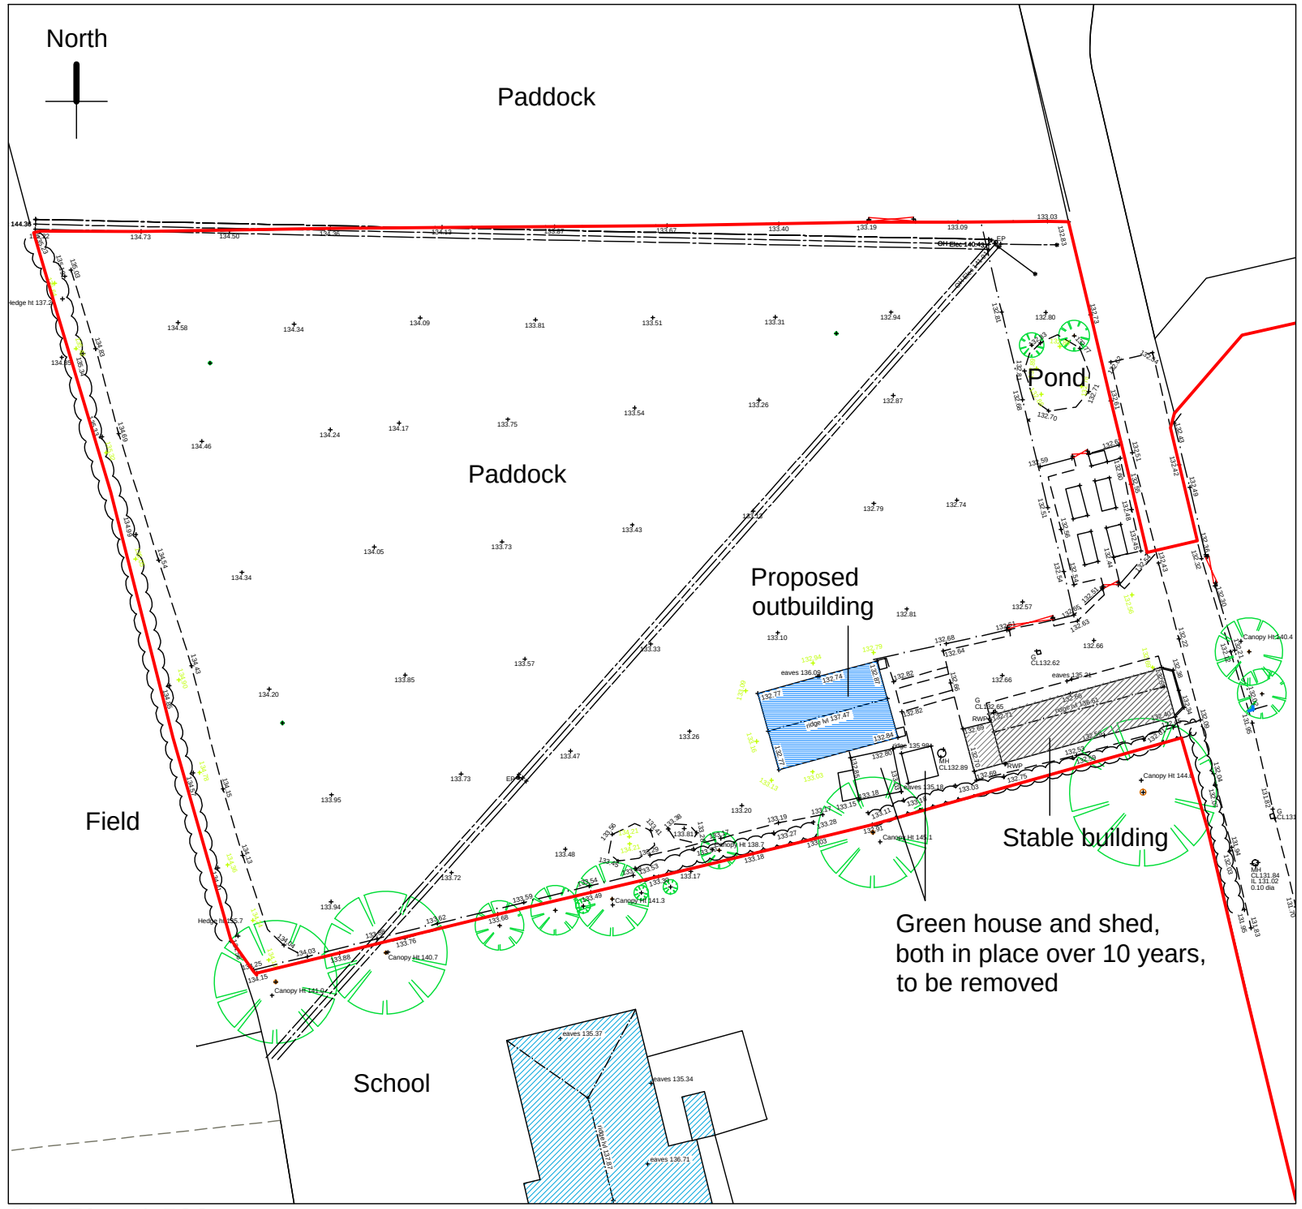

Site Plan 1:500

0 5 10 15 20 25 metres

Scale 1:500

North

Revision Notes

REV-

Notes

Client

Chris & Jo Lintern
3 The Grange
High Street
Chapmanslade
Westbury
BA13 4AN

Architect

Abi McGillivray
Architecture
7 Goose Street, Beckington
Somerset BA11 6SS
Tel: 01373 831585 / 07811438654
www.amarchitecture.co.uk

The Grange, Chapmanslade

Drawing Title

Existing/Proposed Location and Site Plans

Scales	Job Number	Drawing Number	Revision	Status
1:1250 & 1:500 @ A3	234B	001	A	Planning

Date

20/09/2023