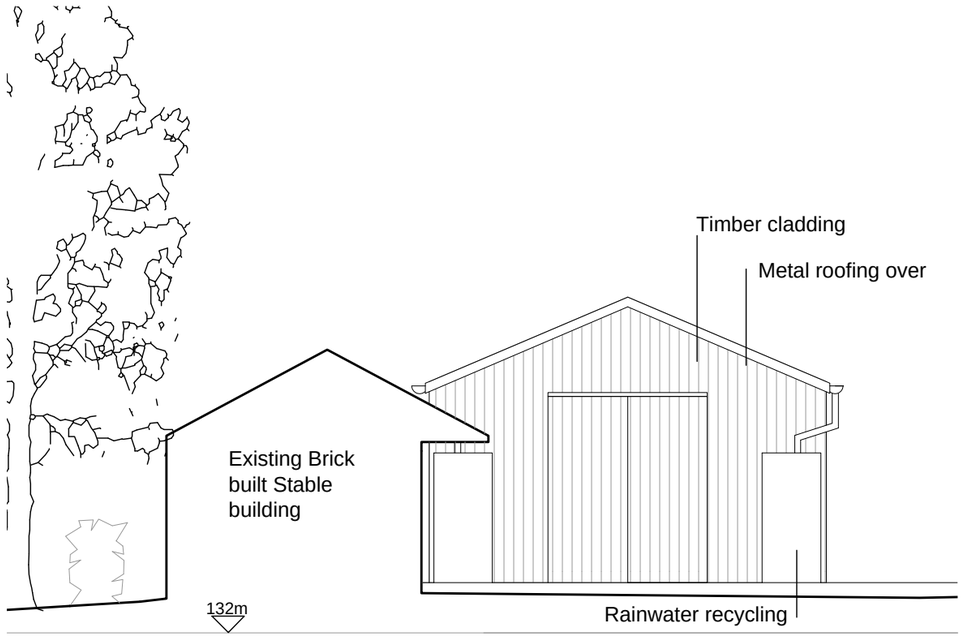

Proposed East Elevation

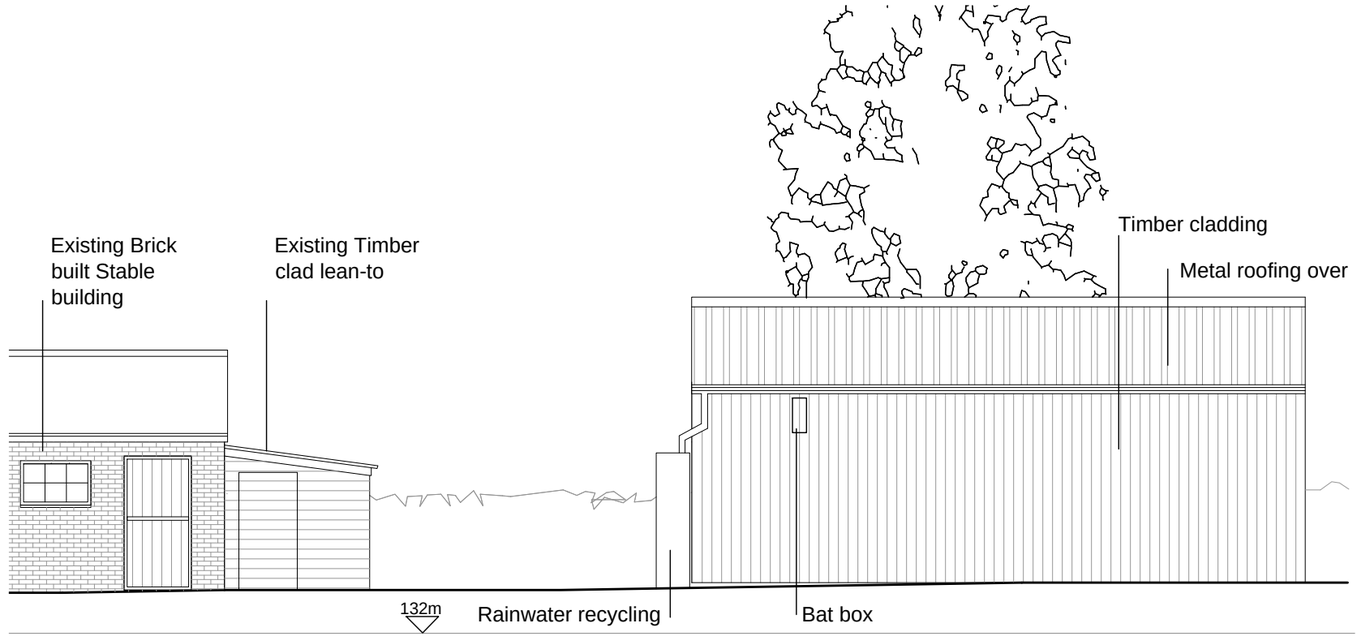

Proposed North Elevation

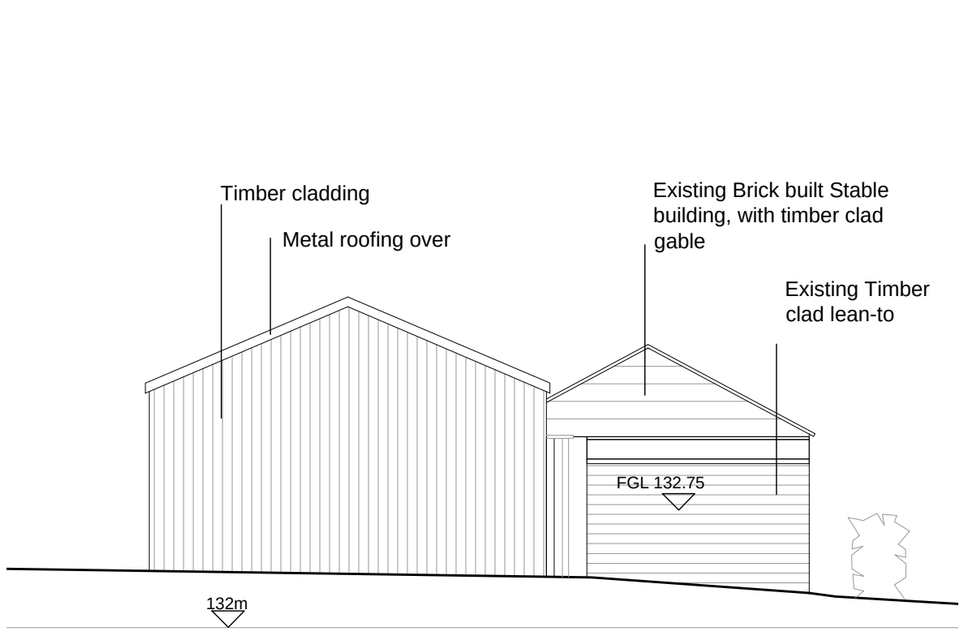

Proposed West Elevation

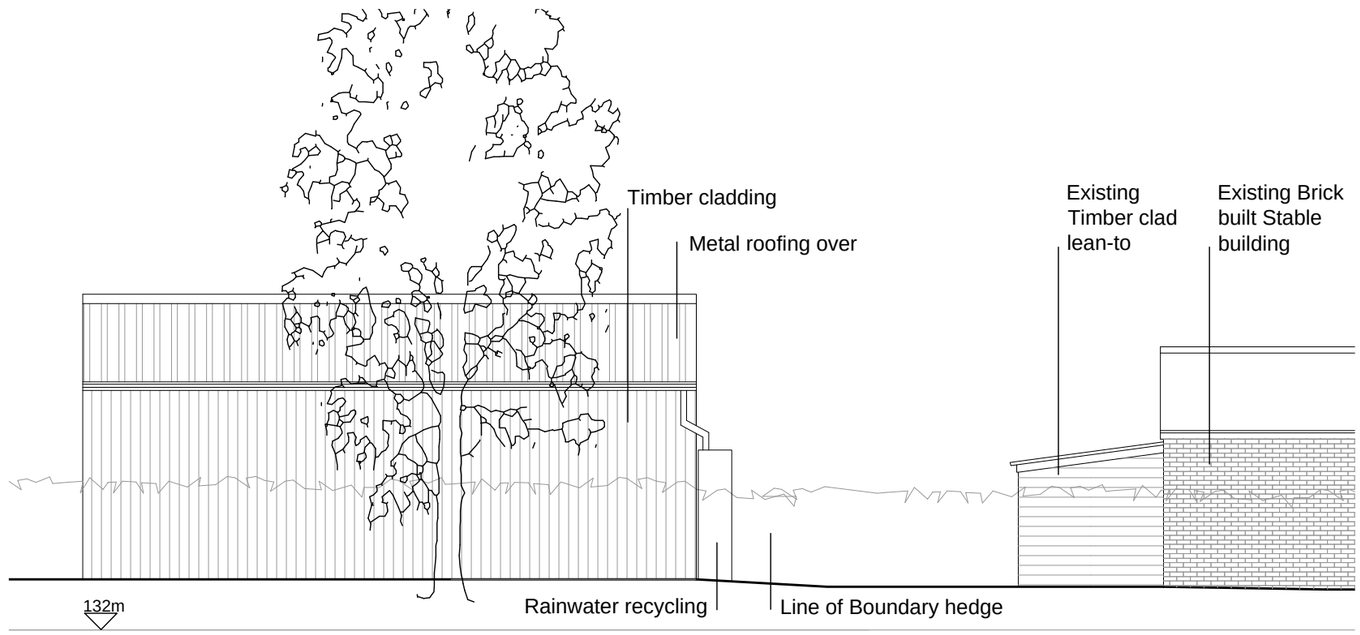

Proposed South Elevation

Revision Notes

REV-

Notes

0 1 2 5 metres

Scale 1:100

Client

Chris & Jo Lintern
3 The Grange
High Street
Chapmanslade
Westbury
BA13 4AN

Architect

Abi McGillivray Architecture
7 Goose Street, Beckington
Somerset BA11 6SS
Tel: 01373 831585 / 07811438654
www.amarchitecture.co.uk

The Grange, Chapmanslade

Drawing Title

Proposed Outbuilding Elevations

Scales	Job Number	Drawing Number	Revision	Status
1:100 @ A3	234B	003	A	Planning

Date

20/09/2023