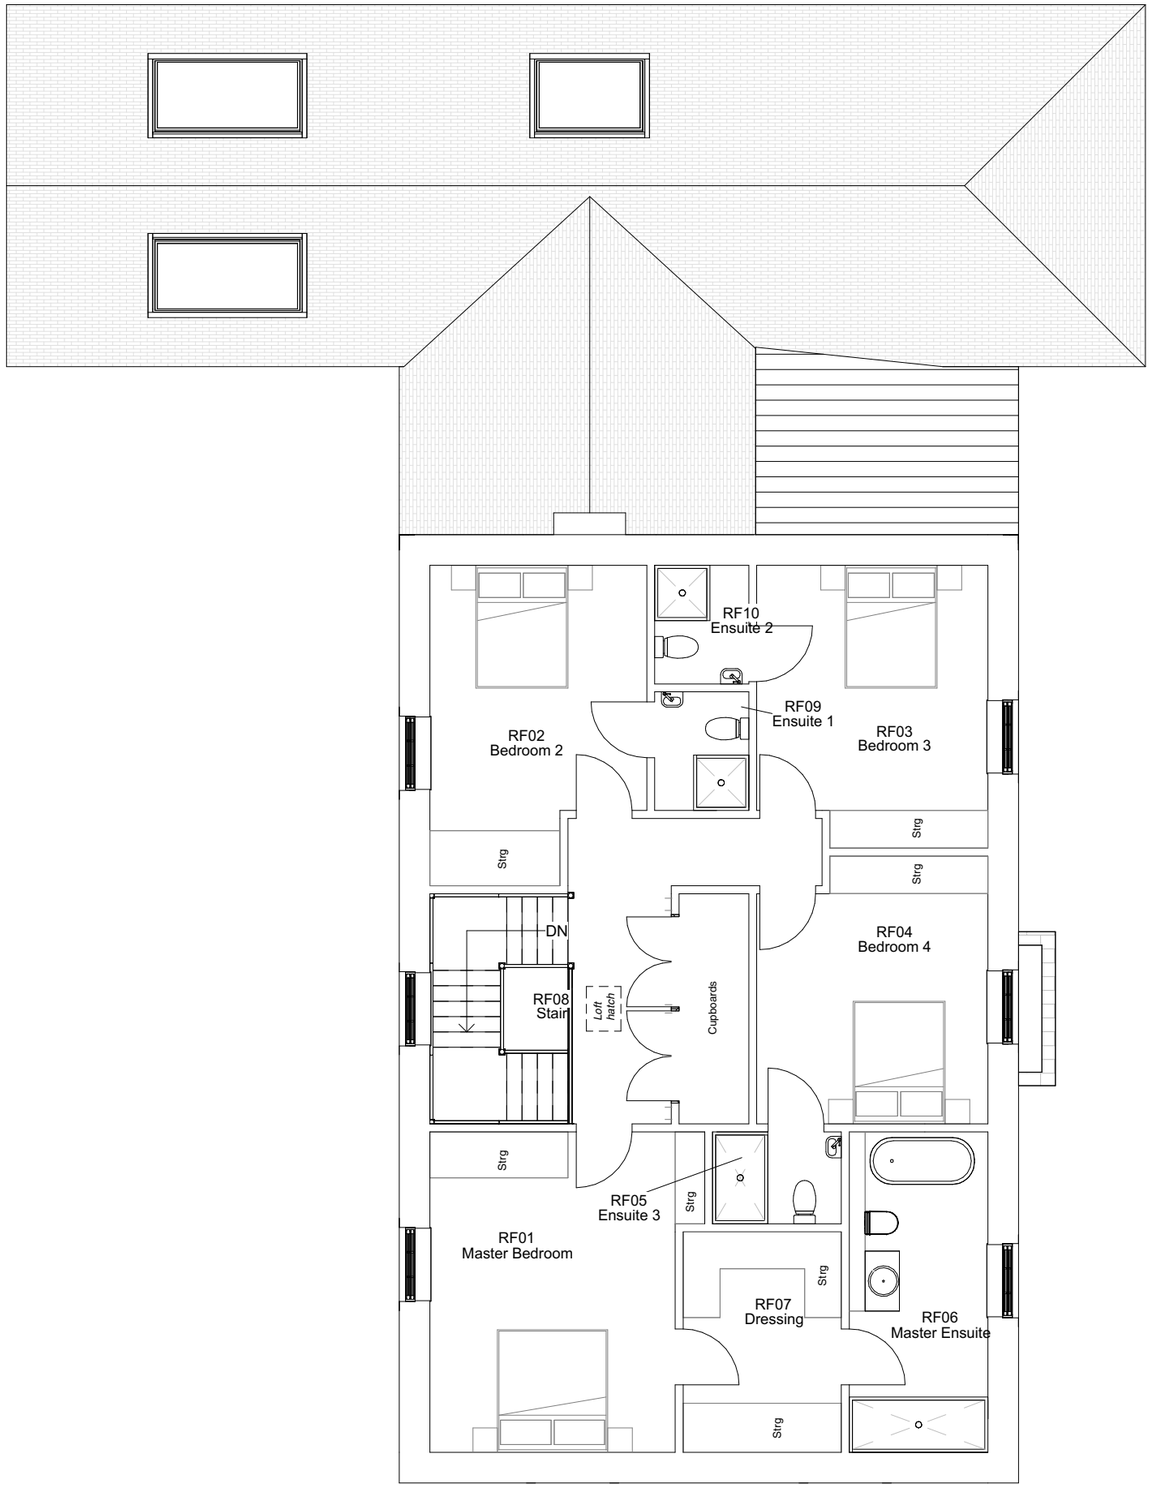


N

A3

Original Sheet Size

Responsibility is not accepted for errors made by others in scaling from this drawing. Contractors must check all dimensions on site. Discrepancies must be reported immediately to the architect before proceeding. This drawing is copyright ©2022 Nash Partnership. All rights reserved.

Reference Scale

0 5cm

Rev.	Date	Notes	Initials
A	21/12/22	Issued for comment	NW
B	04/01/23	Alternative Design Option	NW
C	23/01/23	Issued for comment	NW
D	13/02/23	Issued for Comment	NW
E	27/03/23	Issued for Planning	NW
F	21/08/23	Issued for Planning	NW

CDM Regulations

0 1 2 3 4 5m

22015-NP-01-02-DR-A-1102

nash partnership

Bath : 01225 442424 | 23a Sydney Buildings, Bath, BA2 6BZ
Bristol : 0117 3327560 | 25 King Street, Bristol, BS1 4PB

www.nashpartnership.com
mail@nashpartnership.com

PLANNING

Project	Originator	Zone	Level
22015	NP	01	02

Type	Role	Drawing Number	Revision
DR	A	1102	F

Project
Norrington Gate, Broughton Gifford

Title
Proposed First Floor Plan

Drawn by	Project Manager	Scale
NW	DL	1 : 100 @ A3