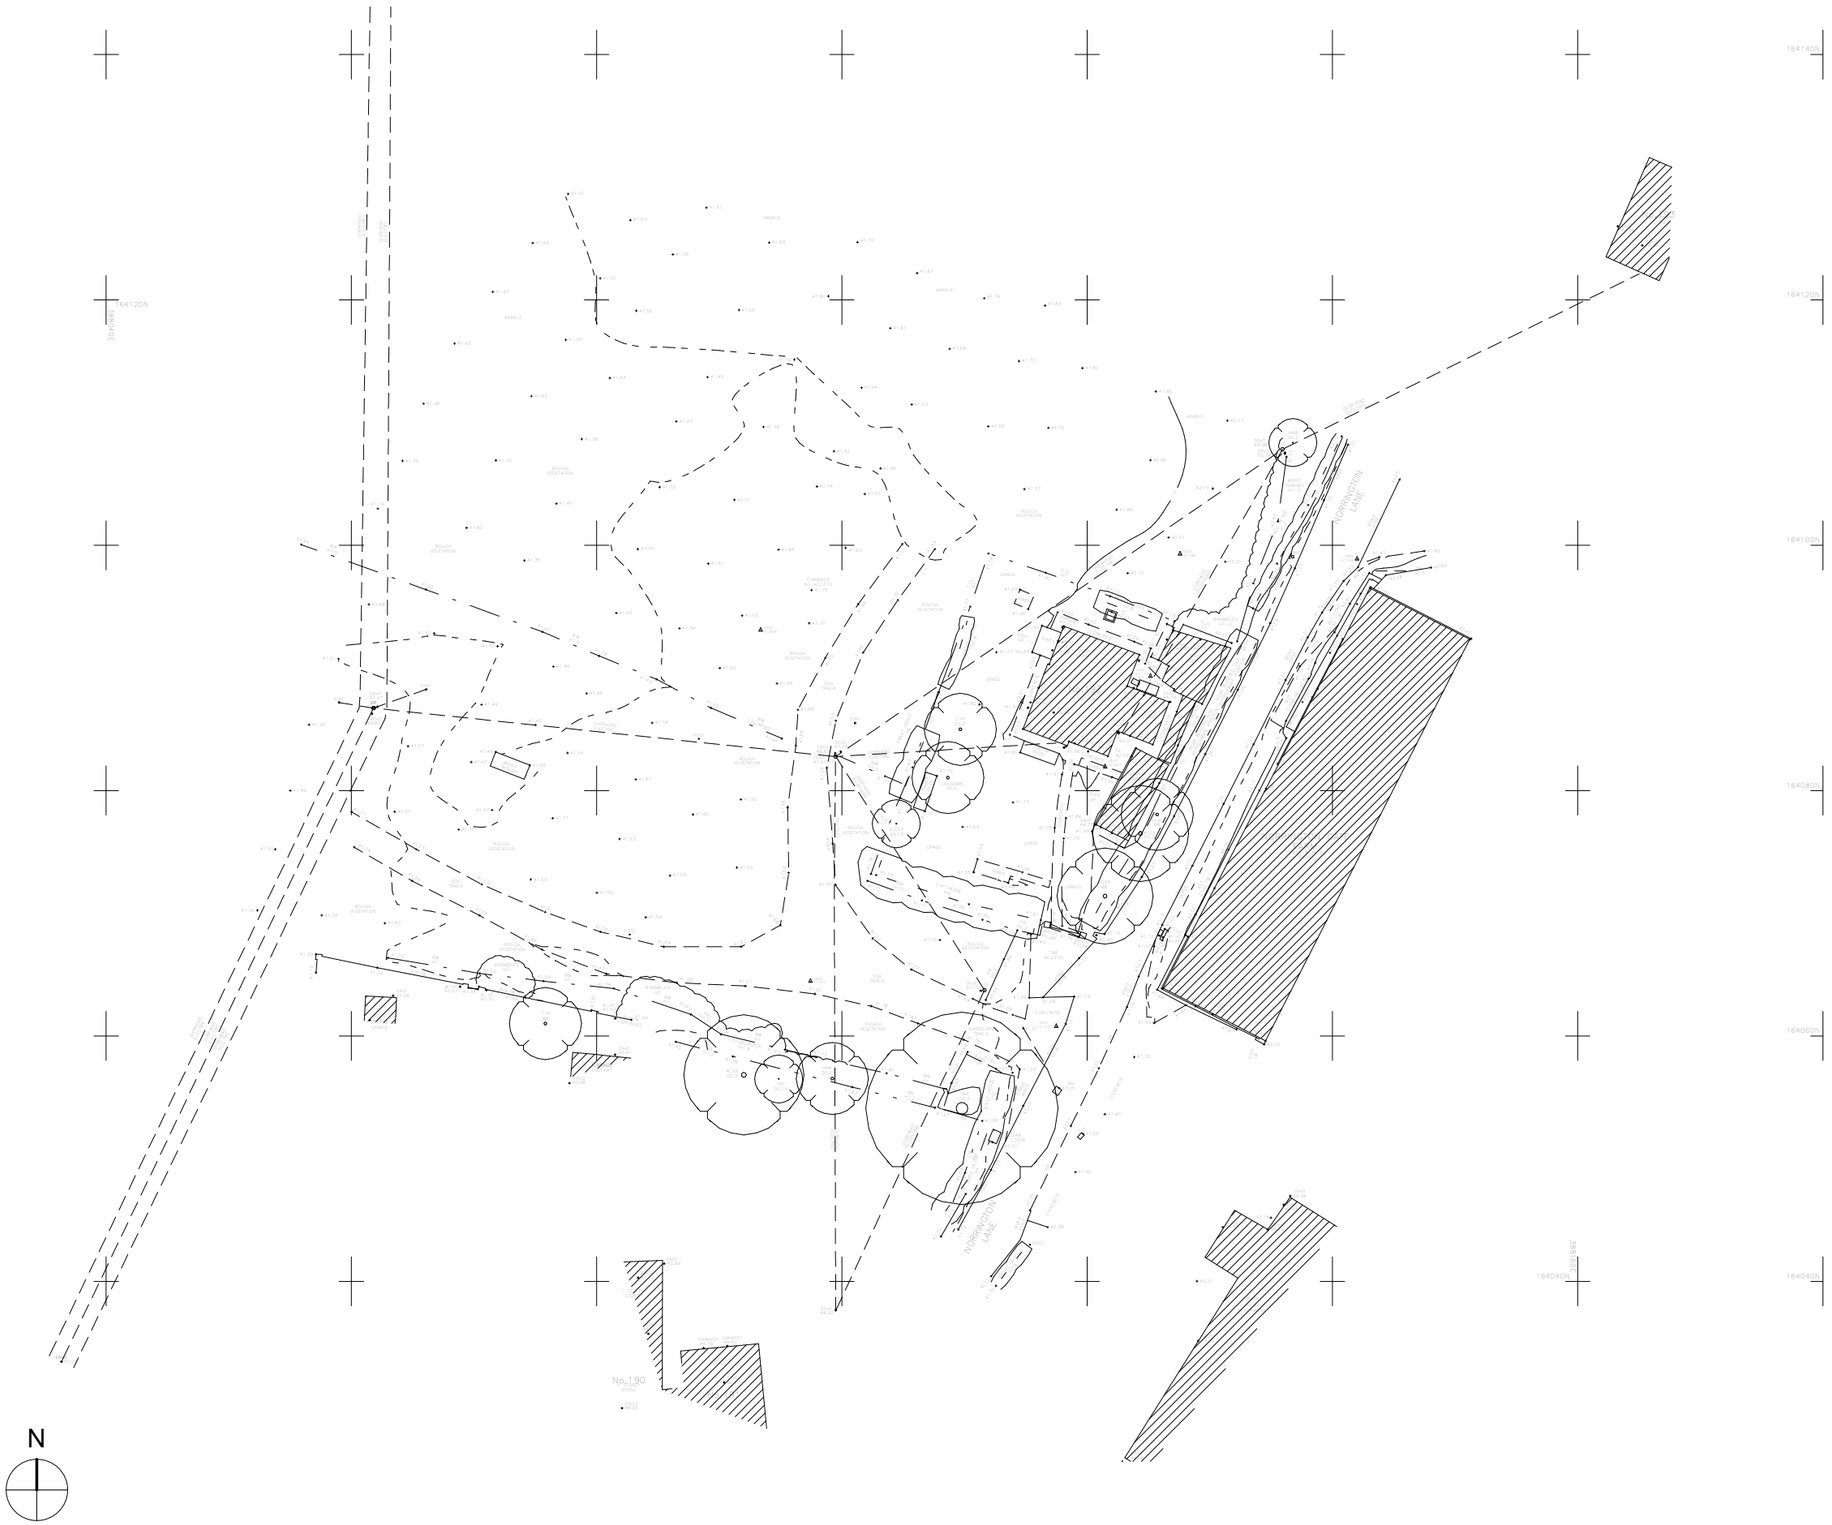



A3

Original Sheet Size

Responsibility is not accepted for errors made by others in scaling from this drawing. Contractors must check all dimensions on site. Discrepancies must be reported immediately to the architect before proceeding. This drawing is copyright ©2022 Nash Partnership. All rights reserved.

Reference Scale

0 5cm

| Rev. | Date | Notes | Initials |
|---|---|---|---|
| A | 21/08/23 | Issued for Planning | NW |

CDM Regulations

0 5 10 15 20 25m

22015-NP-XX-XX-DR-A-1001

nash partnership

**Bath :** 01225 442424 | 23a Sydney Buildings, Bath, BA2 6BZ
**Bristol :** 0117 3327560 | 25 King Street, Bristol, BS1 4PB

www.nashpartnership.com
mail@nashpartnership.com

PLANNING

| Project | Originator | Zone | Level |
|---|---|---|---|
| 22015 | NP | XX | XX |

| Type | Role | Drawing Number | Revision |
|---|---|---|---|
| DR | A | 1001 | A |

Project
Norrington Gate, Broughton Gifford

Title
Existing Site Plan

| Drawn by | Project Manager | Scale |
|---|---|---|
| NW | DL | 1 : 500 @A3 |