7.0 APPENDIX 2: SITE PLAN

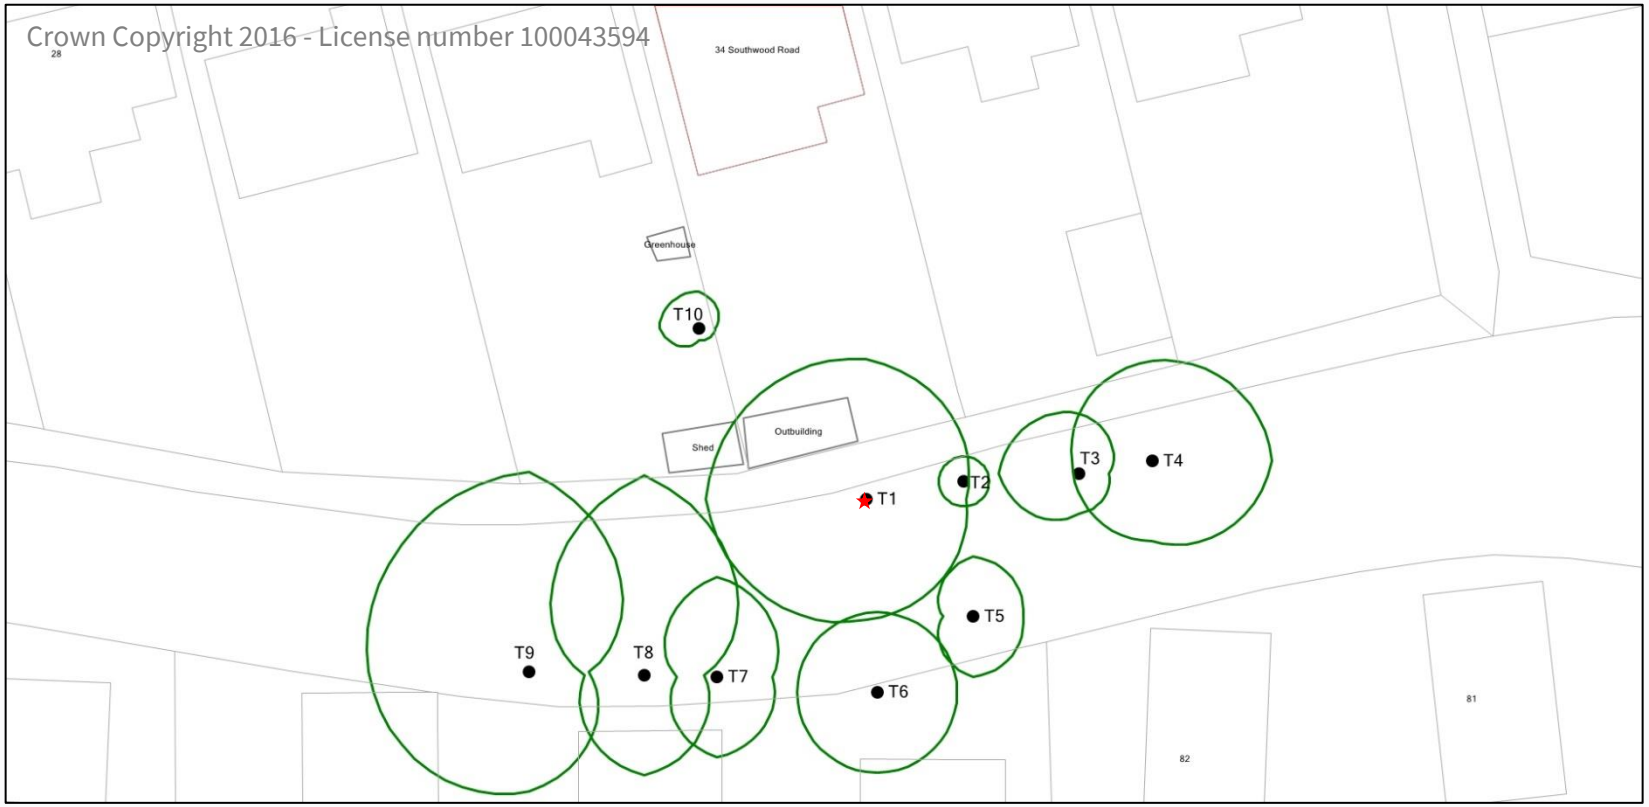

Location: 34 Southwood Road, Trowbridge, BA14 7BZ

Job Ref: 226299

Survey Date: 19/04/2022 – NTS

By Property Risk Inspection - Insurance Services