

LOCATION PLAN 1:1250

0 10 20 30 40 50 metres

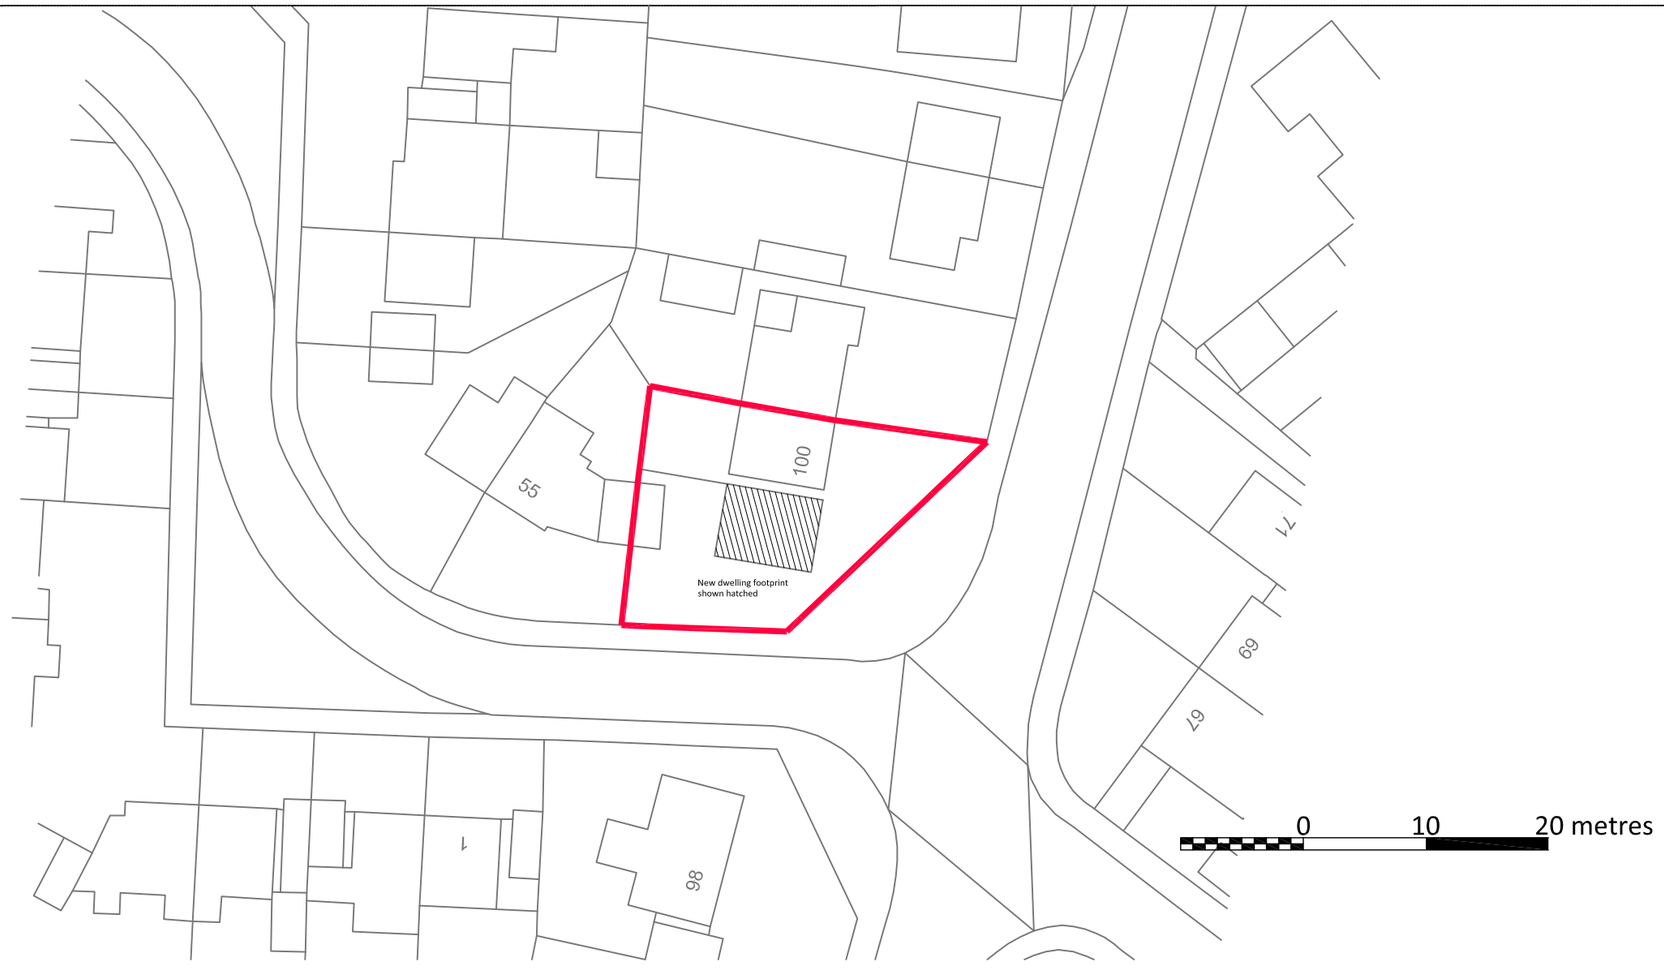

0 10 20 metres

LARNER SING LIMITED
CHARTERED PRACTICE FOR BUILDING DESIGN & PLANNING

CONTACT ADDRESSES: UK - 20 LOWER STREET, RODE, SOMERSET, BA11 6PU
= FRANCE - MAS DEL SOL, 45800, CONDOTS.
= T+44 (0) 1678530888 (F+44 (0) 7789340541 =
EMAIL: MAN@LARNER-SING.COM
= DIRECTOR IAN SING MRICS RICIOB MASI MCIAT

Revisions

Project Title

100 SEYMOUR ROAD, TROWBRIDGE

Drawing Title

BLOCK AND LOCATION PLAN

This drawing is copyright

Sheet size
A3

Date
OCT 23

Scale
AS SHOWN

Prepared by
IDS

Drawing Number
792/BL