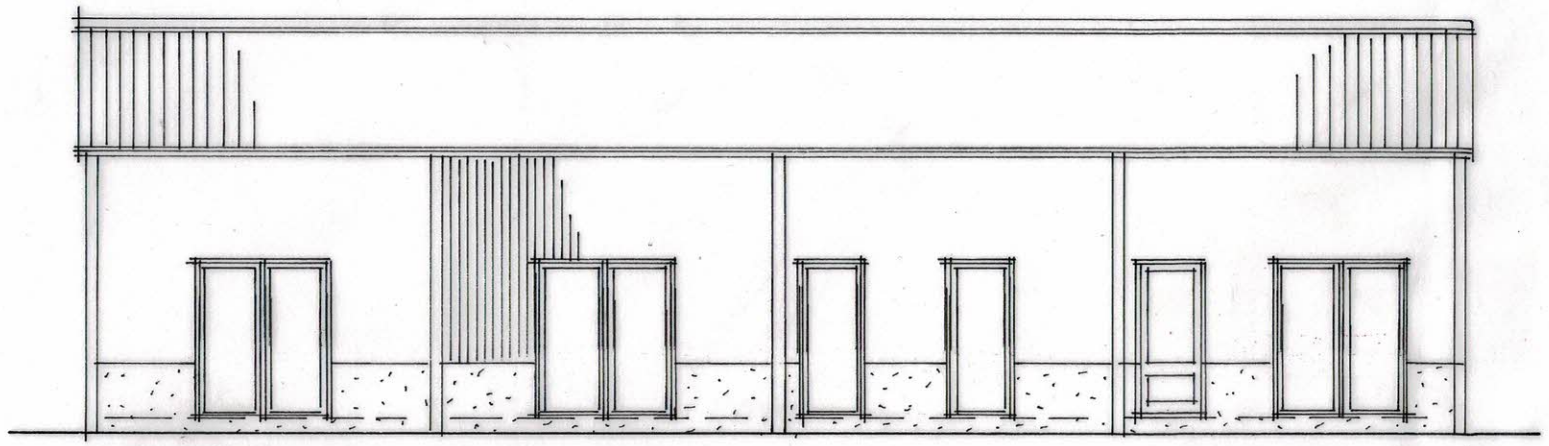

NORTH EAST

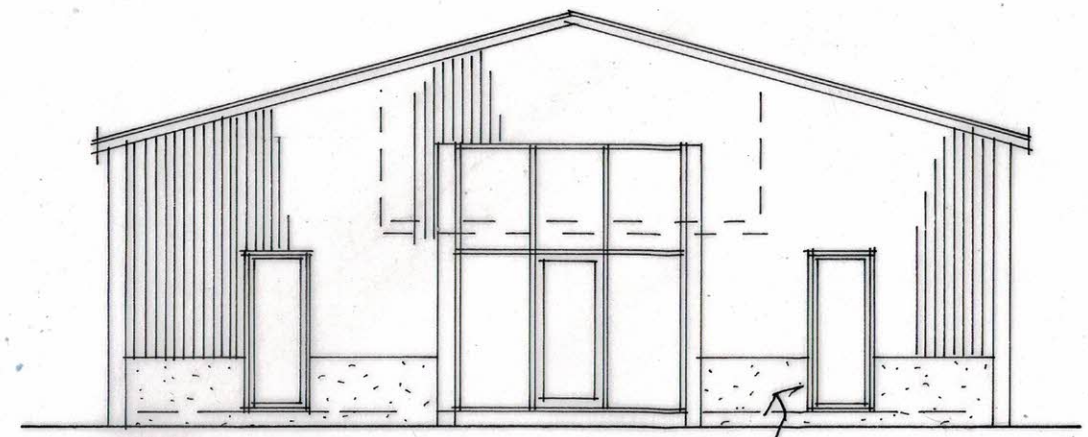

NORTH WEST

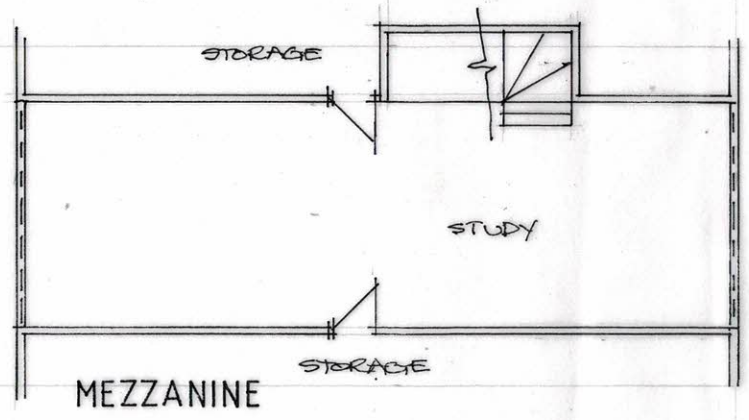

MEZZANINE

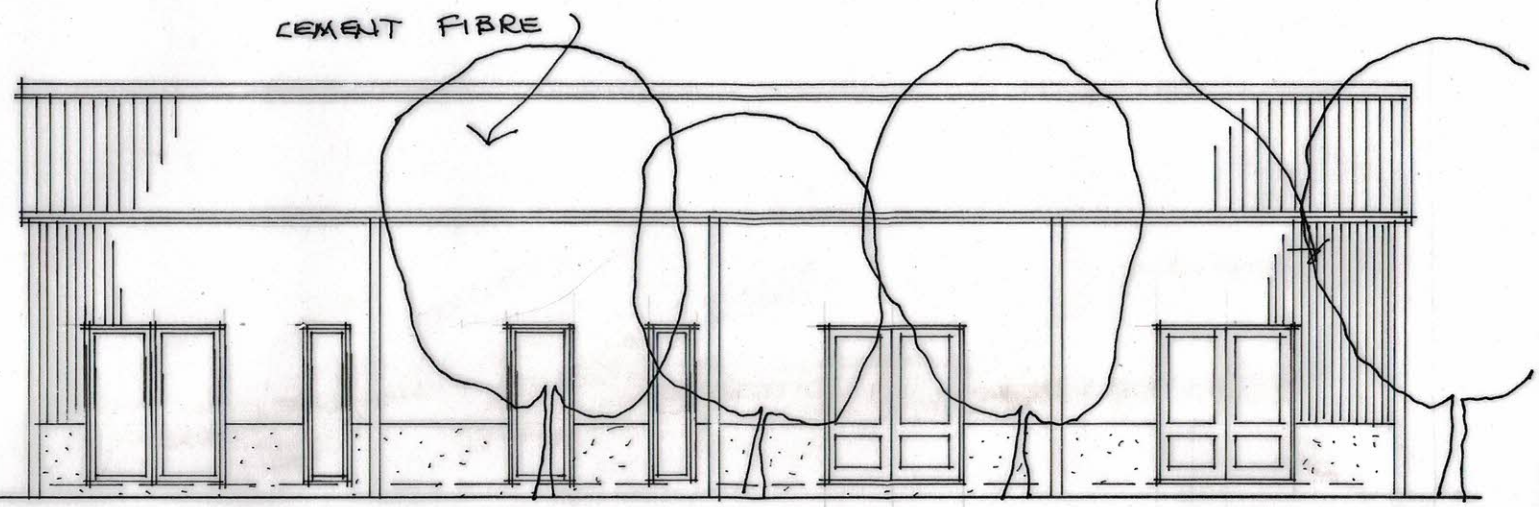

SOUTH WEST

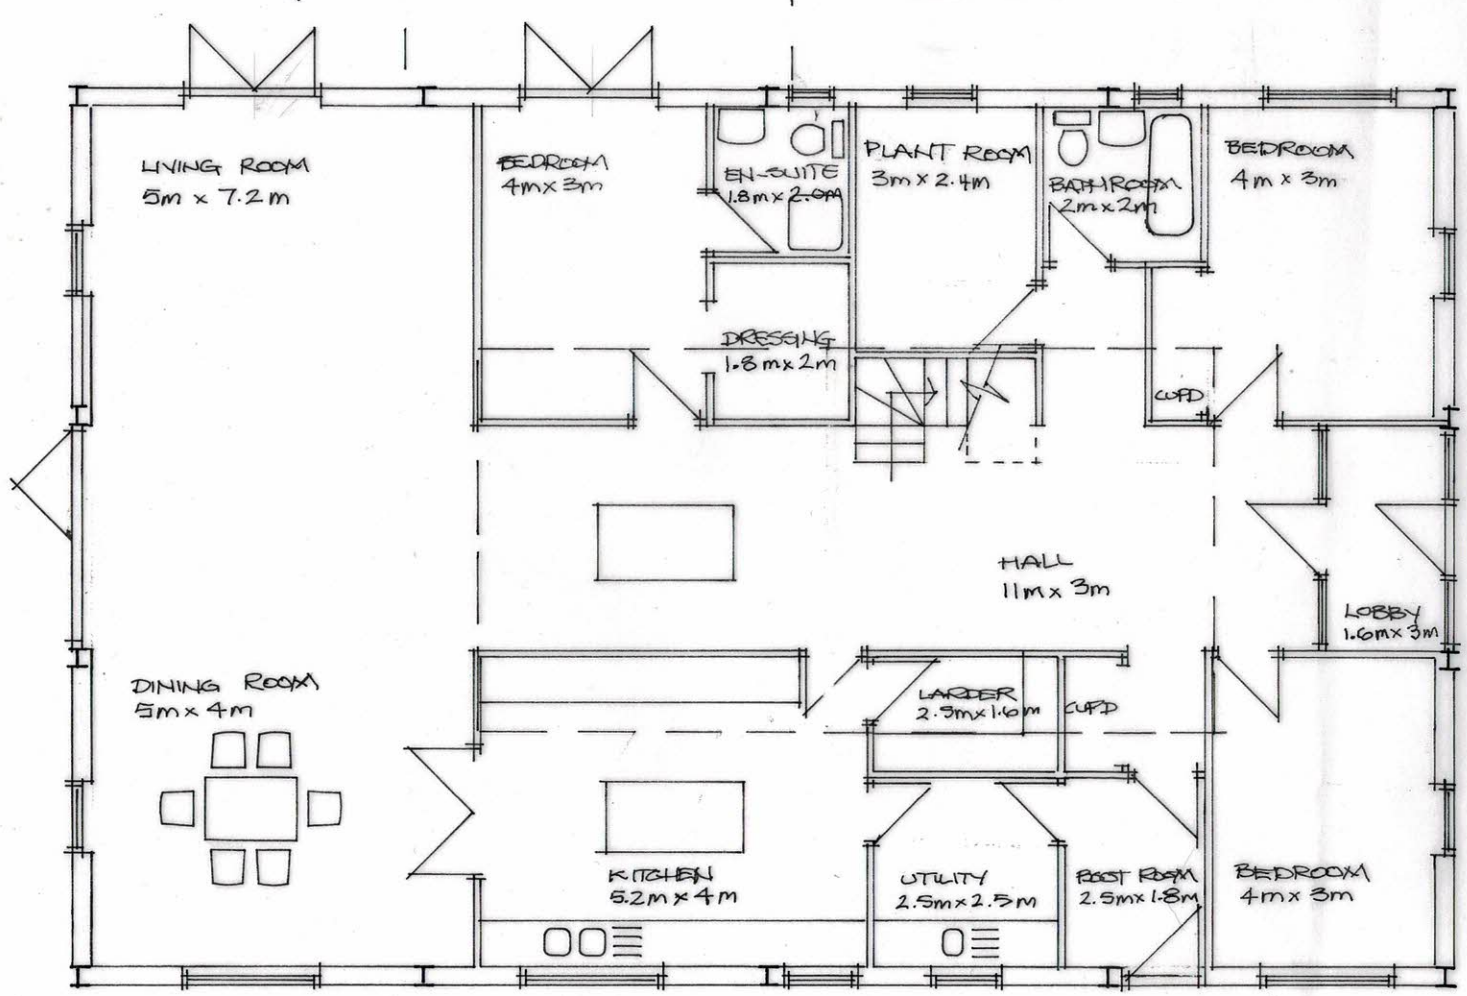

FLOOR PLAN

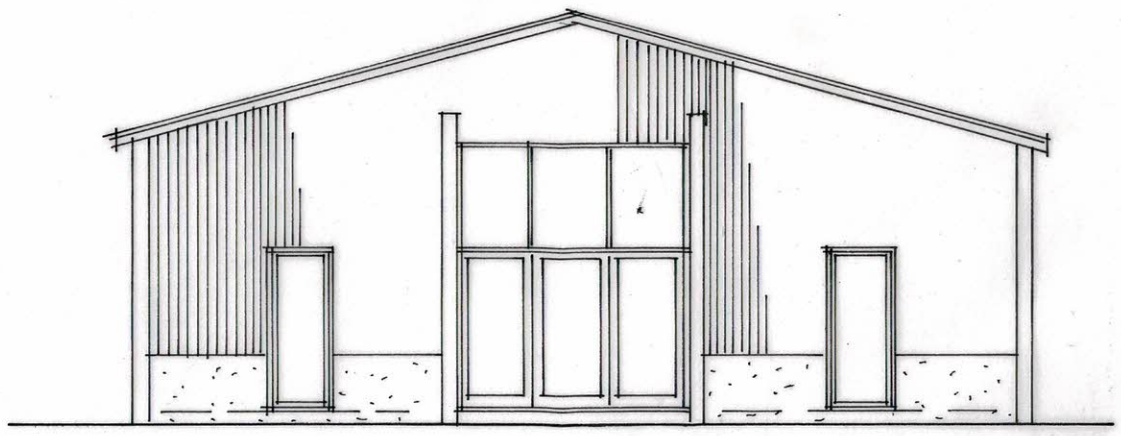

SOUTH EAST

0 1 2 3

MTR. 1:100

OCT 2023

PROPOSED CONVERSION
BARN AT BLUERIDGE FARM HAWKERIDGE
WESTBURY. BRF/02

1:100

REVISION (A) DIMS ADDED 11/23