General Notes:
Please inform Affinity Architects of any discrepancy immediately
This drawing to be read in conjunction with Structural Engineer's Calculations
Use Marked dimensions where shown in preference to scaling
Check dimensions prior to construction or offsite fabrication
No accuracy can be guaranteed due to printing variations and site measurements should be taken to ensure accuracy
New work or any existing work affected is shown hatched on drawings

FROM ORIGINAL SURVEY BY:
The Downland Partnership Ltd, Unit 6, Roundway Hill Business Centre, Devizes SN102LT. e: info@exactsurvey.com p: 01380 738413

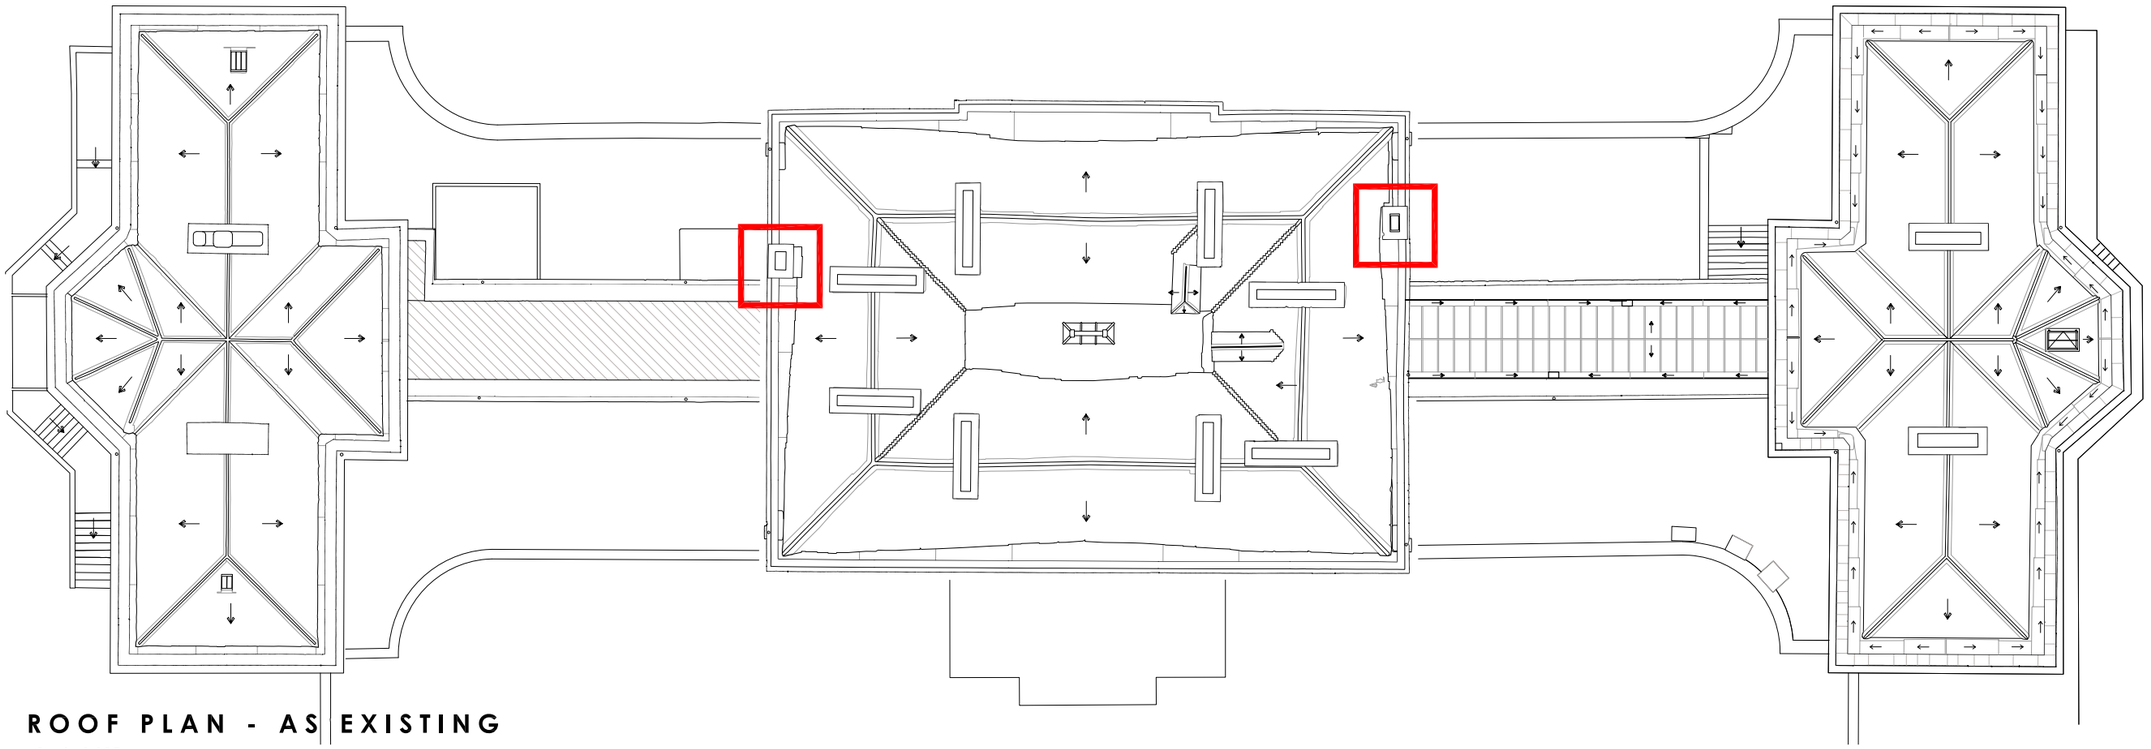

ROOF PLAN - AS EXISTING

Scale 1:125

0 2000 4000 6000 8000 10000

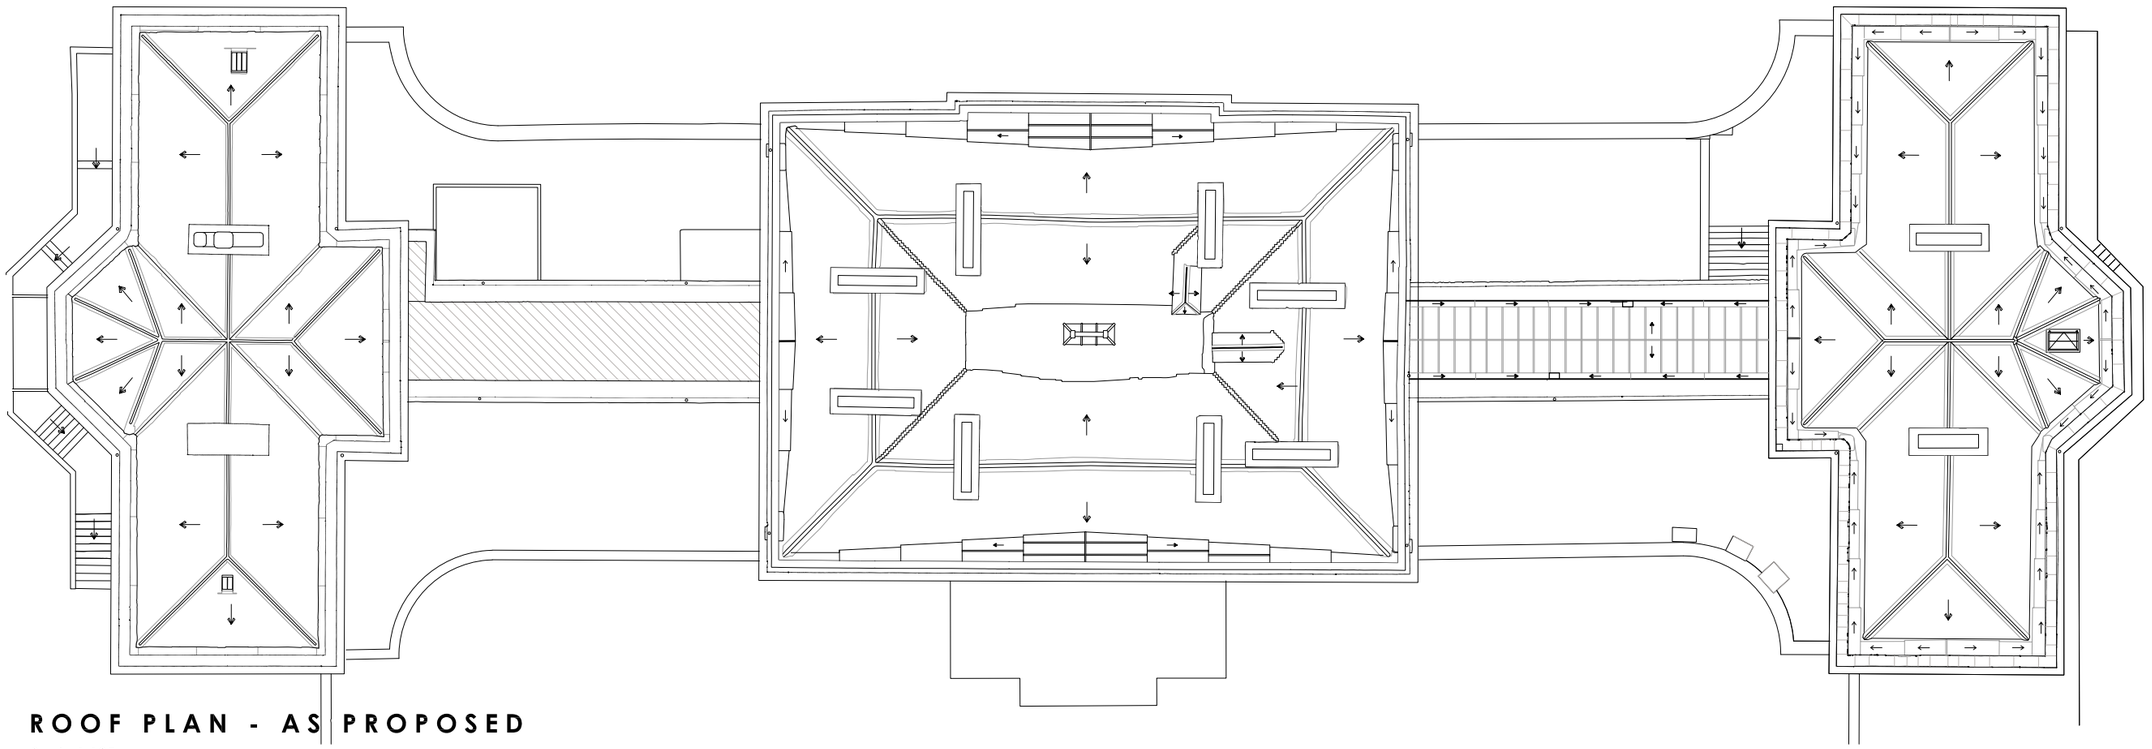

ROOF PLAN - AS PROPOSED

Scale 1:125

0 2000 4000 6000 8000 10000

LOCATION OF CHIMNEY STACKS PROPOSED FOR REMOVAL HIGHLIGHTED WITHIN RED BOX

Revision:

TRAFALGAR PARK

Downton, Nr Salisbury SP5 3QR
for
Barry Jones

HOUSE REFURBISHMENT AND ALTERATIONS

PROPOSED CHIMNEY REMOVAL

ROOF PLAN
Existing & Proposed

Date:	Scale:	Drawn:
Oct 2023	As shown @ A1	JEK

Drawing No.	Status	Revision
21-11-W-134	2	

Affinity Architects
56 North Street Wilton SP2 0HH
01722 741683
admin@affinityarchitects.co.uk
Affinity Architects Ltd. Reg no: 08887699

©This drawing may not be reproduced without prior knowledge and consent of Affinity Architects