General Notes:
Please inform Affinity Architects of any discrepancy immediately
This drawing to be read in conjunction with Structural Engineer's Calculations
Use Marked dimensions where shown in preference to scaling
Check dimensions prior to construction or offsite fabrication
No accuracy can be guaranteed due to printing variations and site measurements should be taken to ensure accuracy
New work or any existing work affected is shown hatched on drawings



South Elevation *(Illustrative Elevation as Key - Not to Scale)*

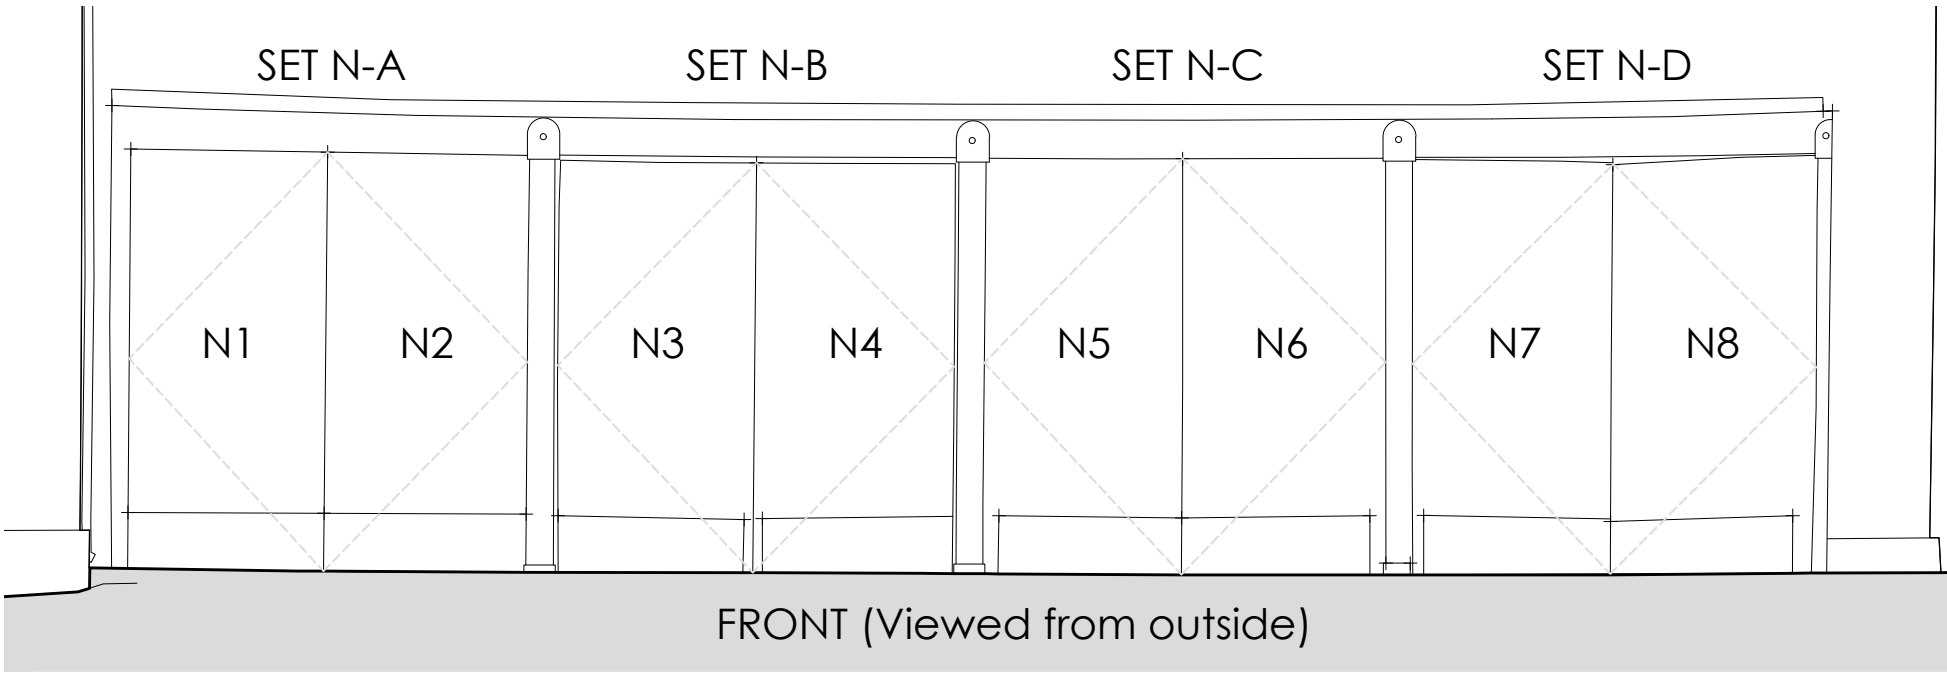

FRONT (Viewed from outside)

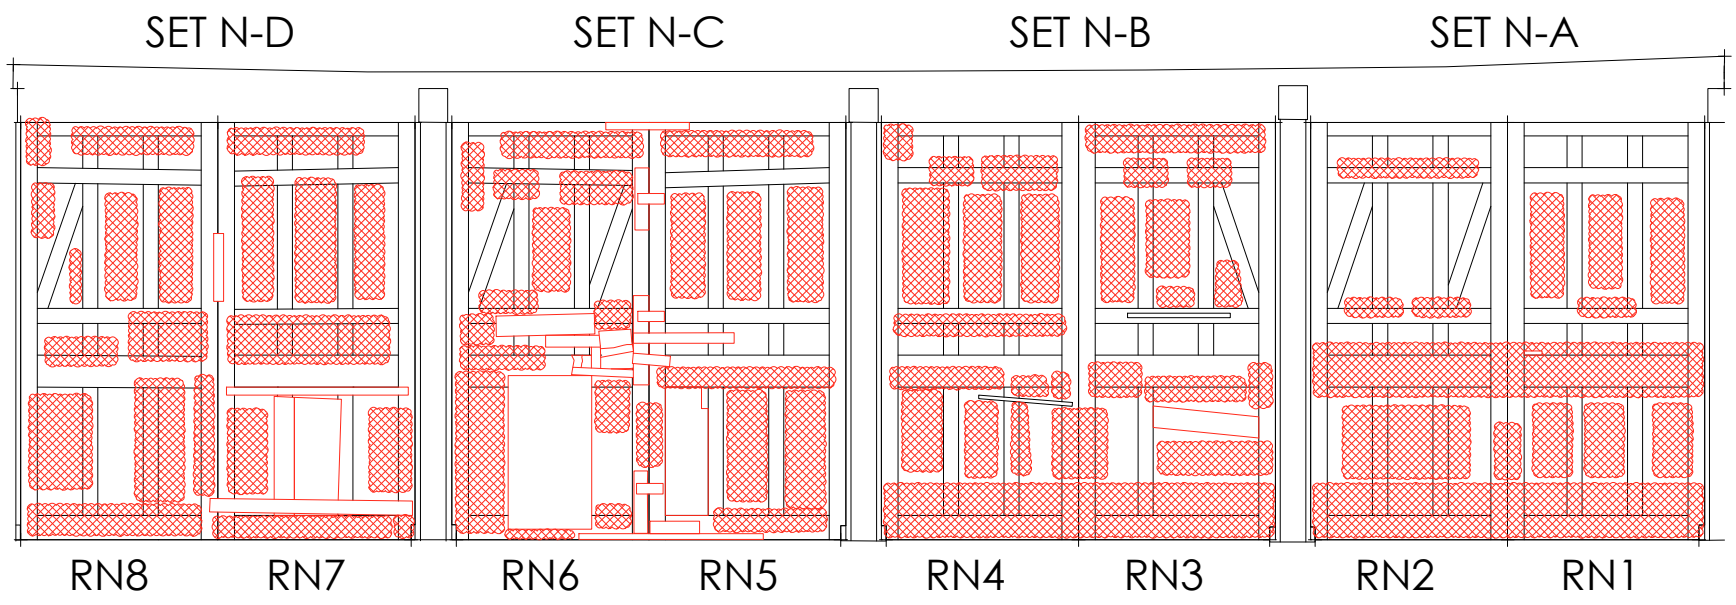

REAR (viewed from inside)

ELEVATIONS AND DOOR KEY (Scale 1:50 @A3)

0 1000 2000 3000 4000 5000

KEY

Rotten timber area

Areas of cladding over rot



PHOTOGRAPH - (NTS)

NORTH BLOCK-EXISTING GARAGE DOORS

Revision:

TRAFALGAR PARK
Downton, Nr Salisbury SP5 3QR
for
Barry Jones

House refurbishment
and Alterations
REPLACEMENT GARAGE DOORS

NORTH STABLE BLOCK
PROPOSED REPLACEMENT
EXISTING STABLE GARAGE DOORS

Date:	Scale:	Drawn:
OCT 2023	1:50 @ A3	JEK/ML

Drawing No.	Status	Revision
21-11-ST-134	2	

Affinity Architects
43 Albany Road Salisbury Wiltshire SP1 3YQ
01722 741683
admin@affinityarchitects.co.uk
Affinity Architects Ltd. Reg no: 08887699

©This drawing may not be reproduced without prior knowledge and consent of Affinity Architects