
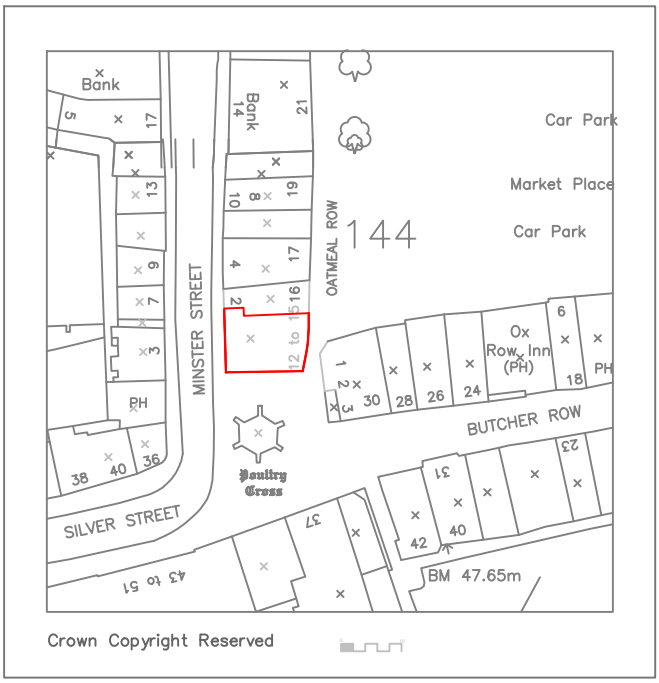


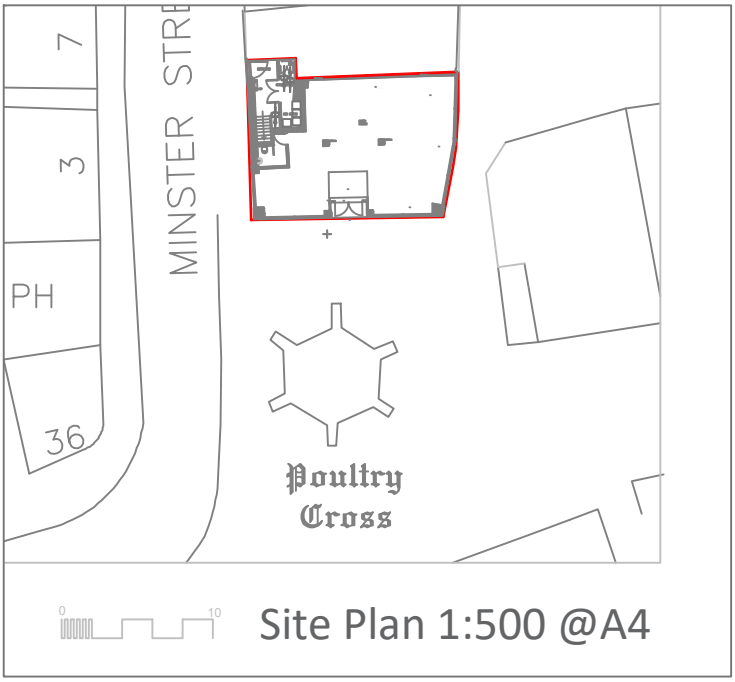

1 Parsonage Close
Stratford-sub-Castle
Salisbury SP1 3LP
t: 01722 338013
e: gerry@geraldsteer.com

Rev.	Date	Description

Do not scale from drawings, use dimensioned figures only. Report any discrepancies to the Architect's office.
All rights described in Chapter IV of the Copyright, Design and Patents Act 1988 have been generally reserved. ©

Title: PROPOSED CONVERSION
15 OATMEAL ROW
SALISBURY SP1

Drawing: Site Block Plan and Site Location

Scale: 1:1250 and 1:500 @ A4
Drawn: GS
Date: May 2023

Drawing No.: 1277.P.01

Revision: