

0 2 4 6 8

1:50 scale correct when printed at A1
1:100 scale correct when printed at A3

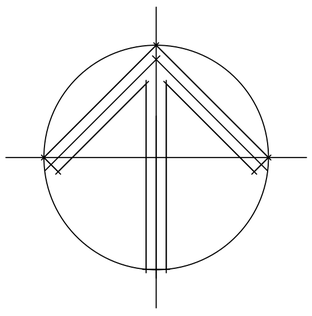


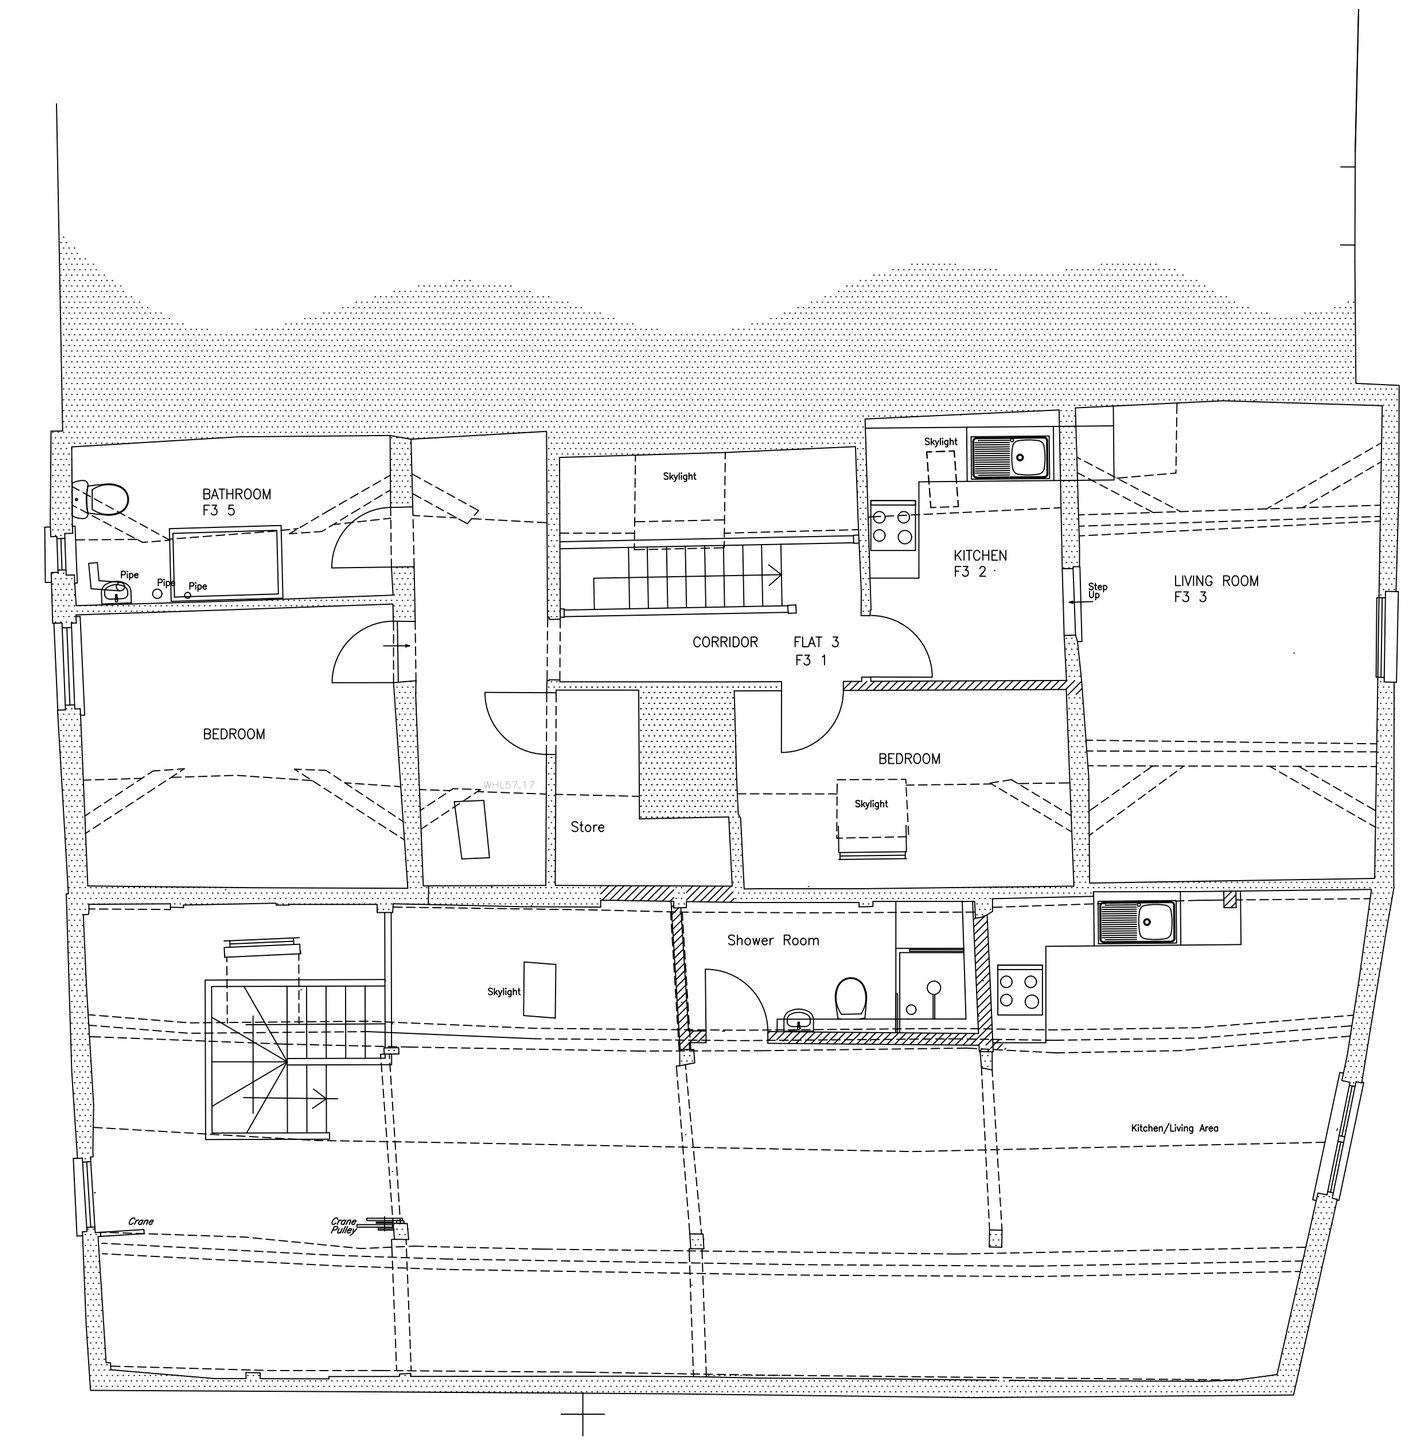


Proposed new walls

Existing walls

Proposed Second Floor Plan

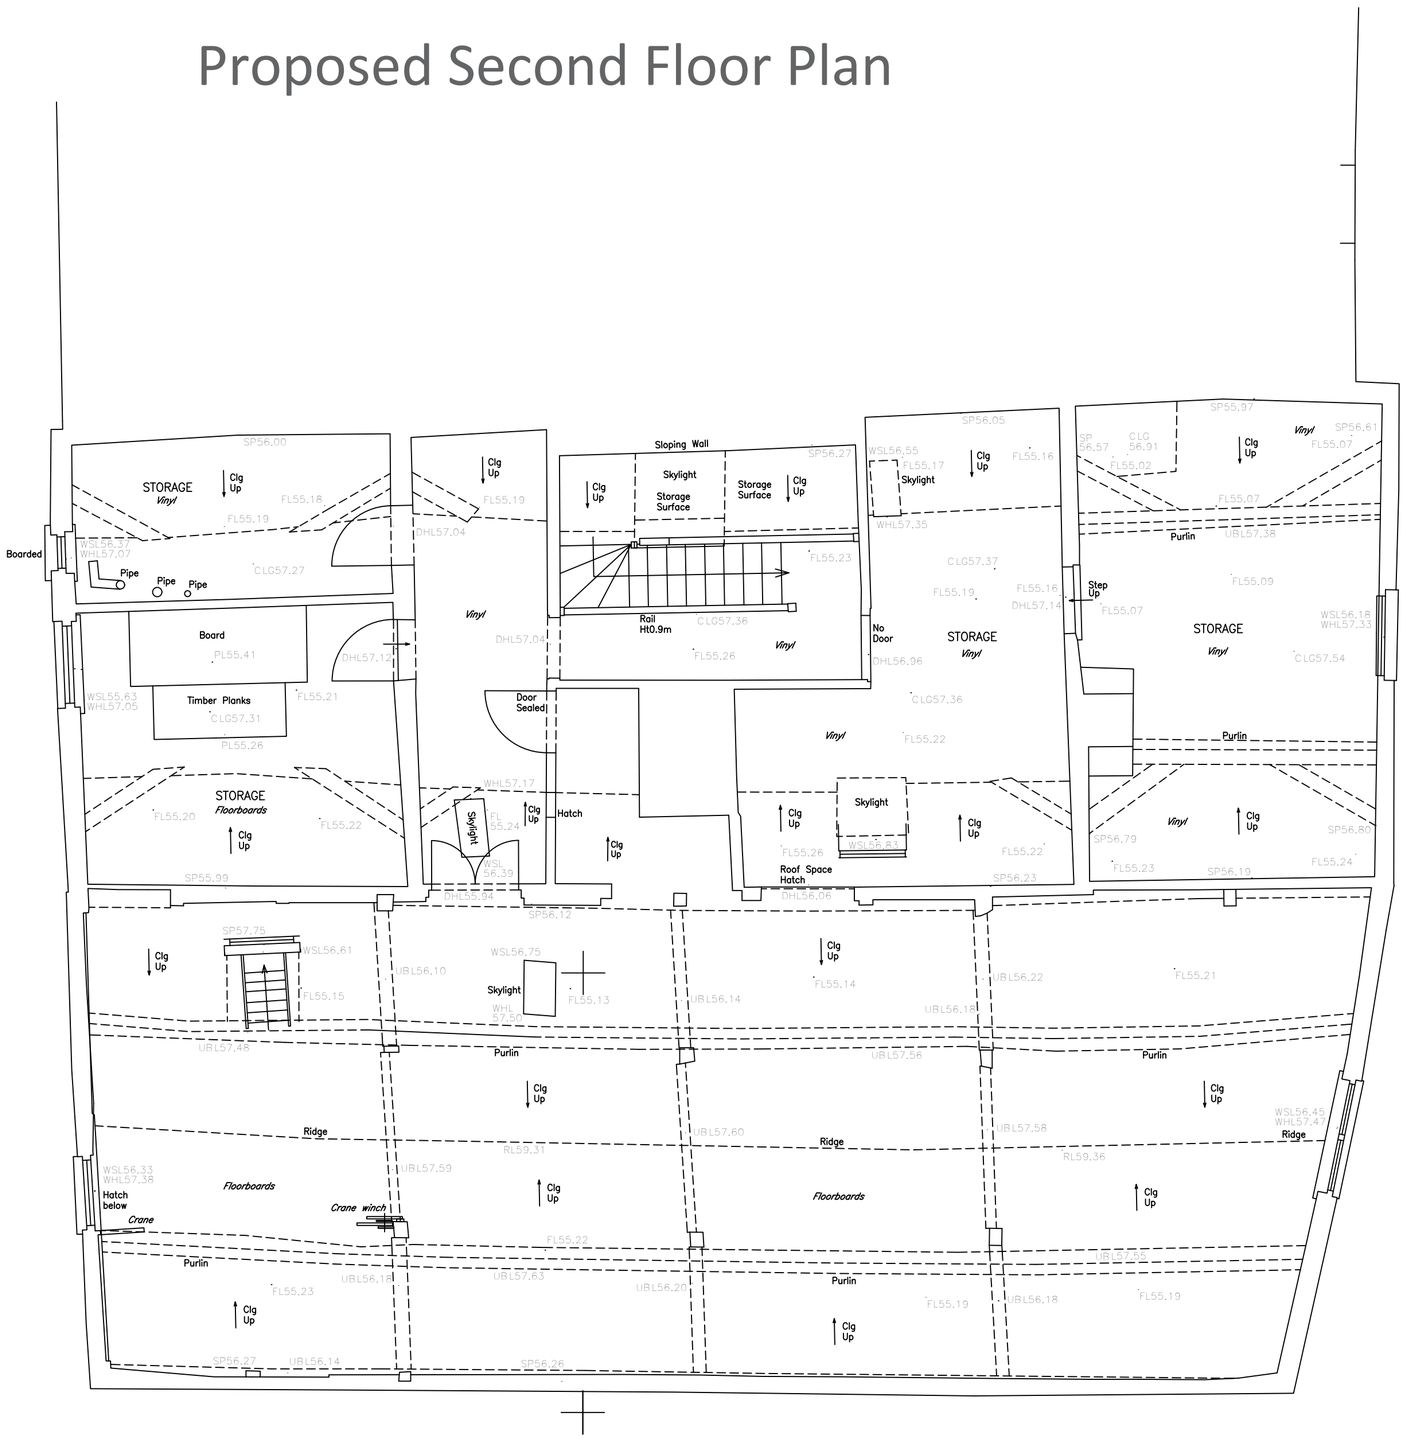

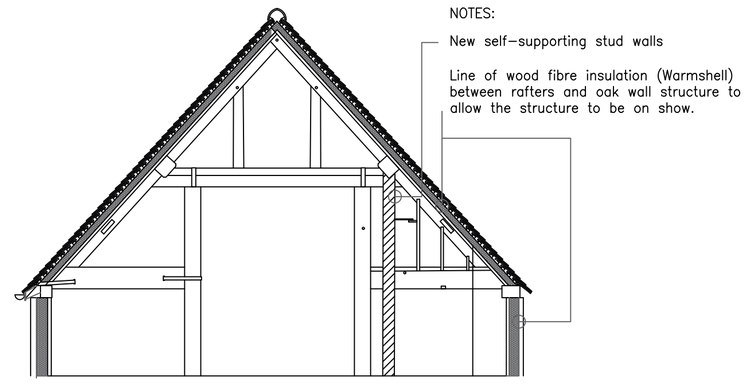

Section Showing Relationship of new wall to bathroom in relation to existing trusses and structural timbers.

Existing Second Floor Plan

Gerald Steer
Chartered Architect
BSc B. Arch MSc RIBA

1 Parsonage Close
Stratford-sub-Castle
Salisbury SP1 3LP

t: 01722 331559

e: gerry@geraldsteer.com

Rev.	Date	Description
C	27.03.23	Flat 4 floor plan altered to more open plan.
B	27.03.23	Flat 4 floor plan altered.
A	08.03.23	Flat 3 and floor plans altered. Section added.

Rev.	Date	Description
E	18.10.23	Flat 4 plan altered.
D	30.05.23	Flat 4 layout deleted.

Do not scale from drawings, use dimensioned figures only and report any discrepancies to the Architect's office.

All rights described in Chapter IV of the Copyright, Design and Patents Act 1988 have been generally asserted. ©

Title PROPOSED CONVERSION
1 POULTRY CROSS
SALISBURY SP1

Drawing Existing and Proposed Second Floor Plans

Scale 1:50 @ A1 1:100 @ A3
Drawn GS
Date Oct 2021

Drawing No. 1277.P.04

Revision E