


STAY TO RETAIN OVERLIGHT IN DOORFRAME

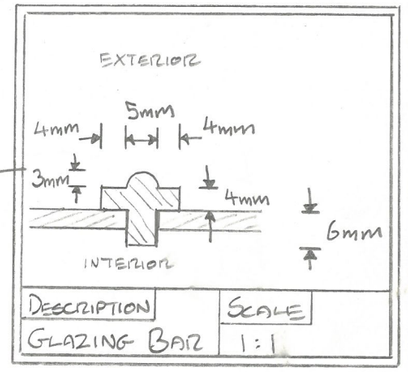

DESCRIPTION	SCALE
GLAZING BAR	1:1

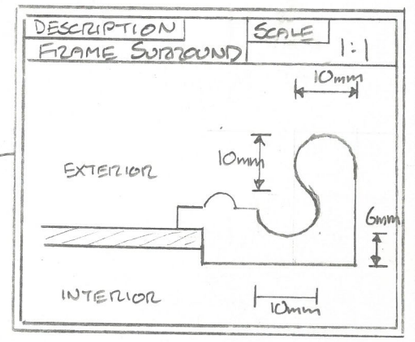

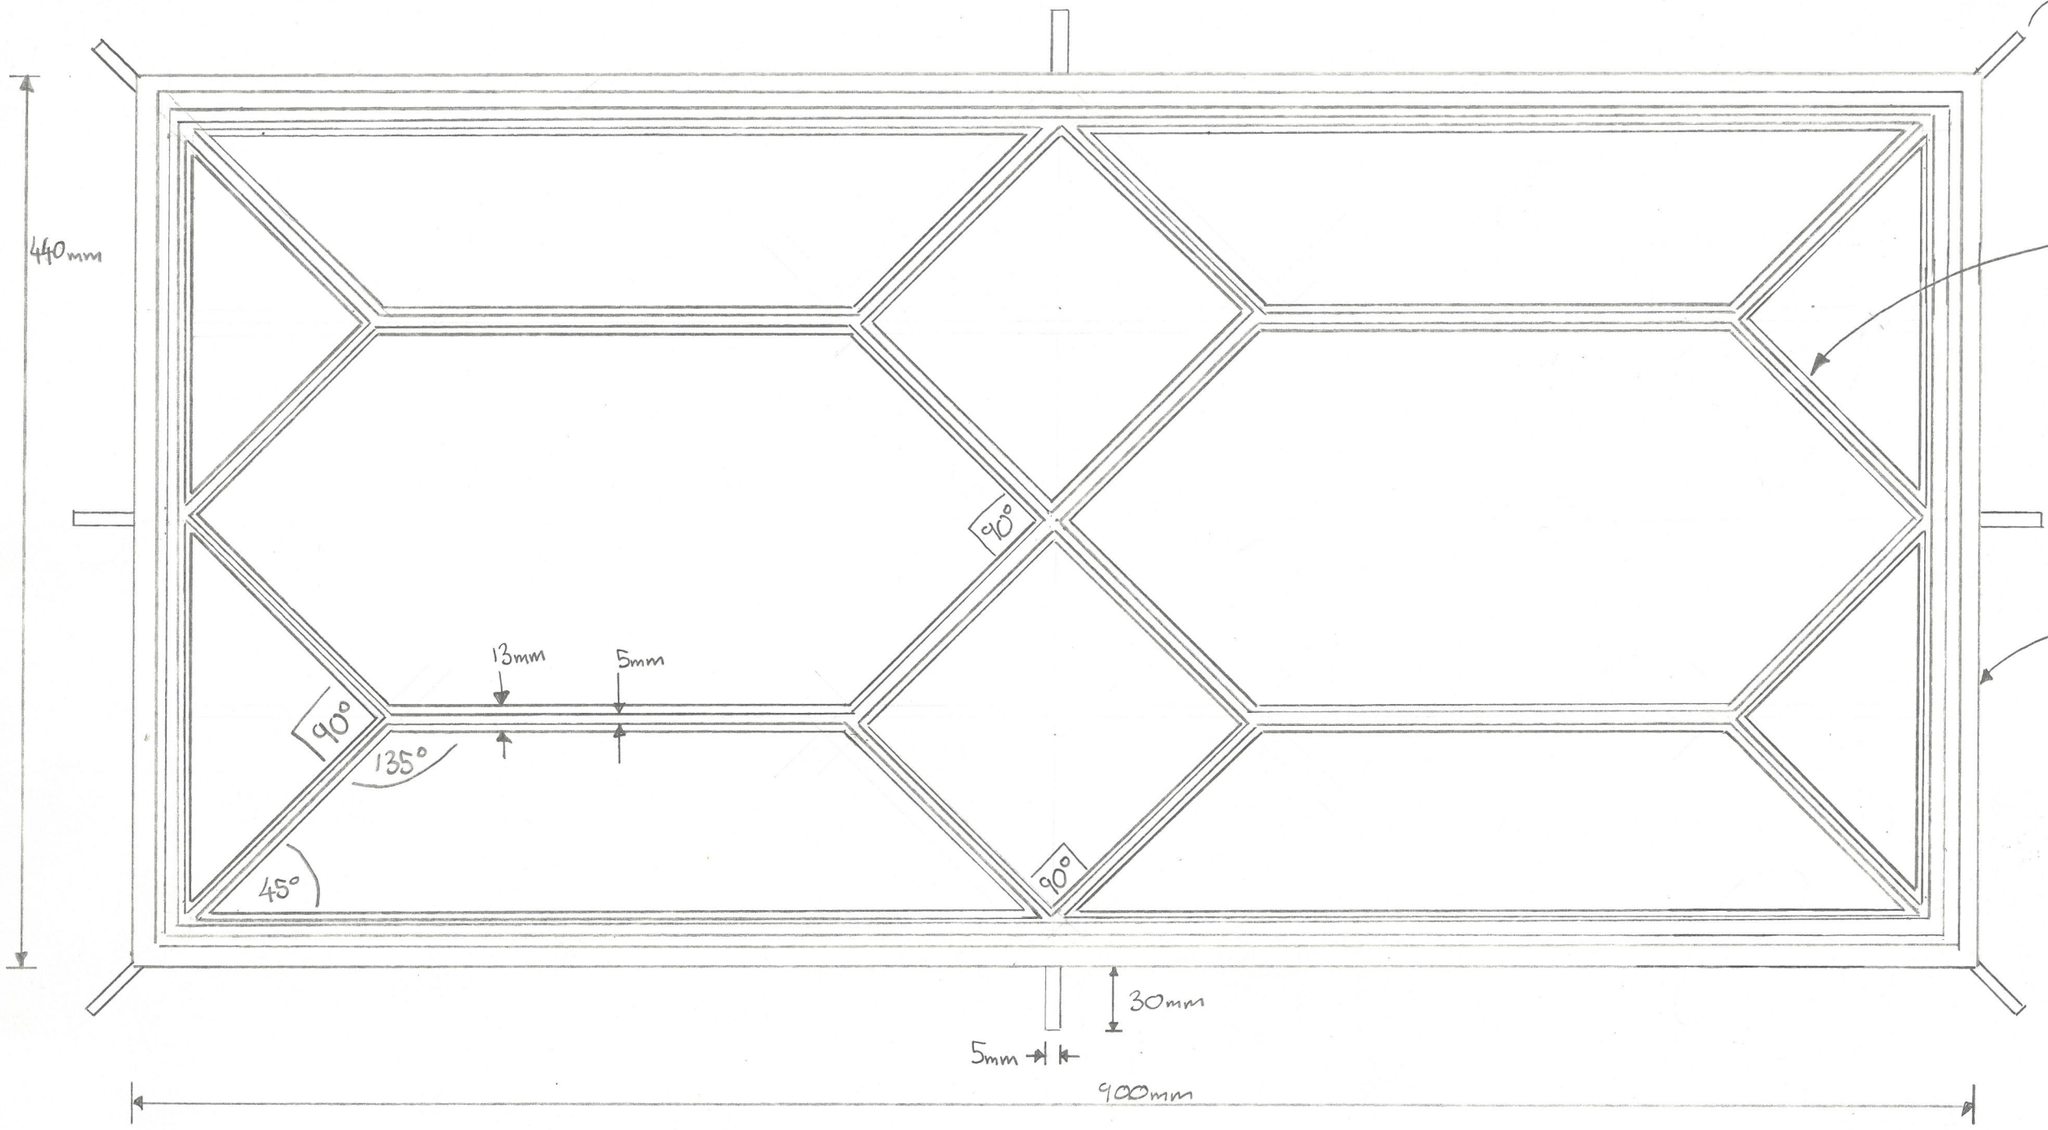

SCALE BAR 1:3



EXTERIOR

DESCRIPTION	GEORGIAN OVERLIGHT, ST GEORGES TERRACE	SCALE	DATE	BY	NOTES
1 of 2		1:3	14/10/2003	STEPHEN DANIELS	CONSTRUCTED OF WROUGHT MILD STEEL. FRONT ELEVATION (EXTERNAL). ALL MEASUREMENTS IN mm.