Tree plan 1

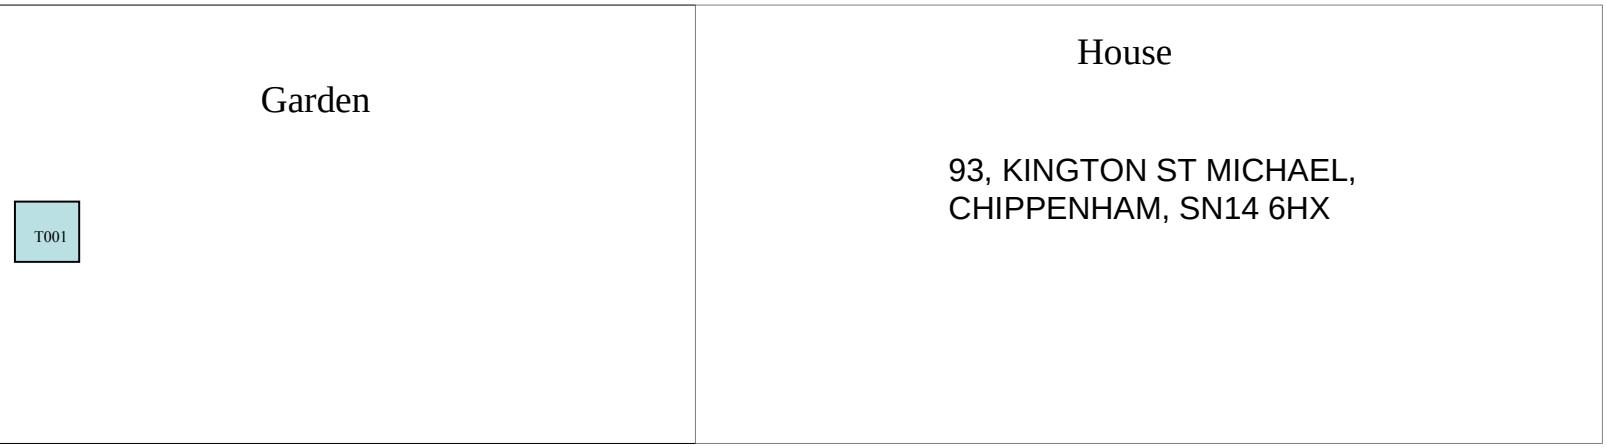
Garden
T001
House
93, KINGTON ST MICHAEL,
CHIPPENHAM, SN14 6HX
Road