
* COPYRIGHT. DO NOT SCALE EXCEPT FOR PLANNING PURPOSES. CHECK ALL DIMENSIONS ON SITE. THIS DRAWING IS ONLY TO BE USED ON THE SITE FOR WHICH DESIGNED

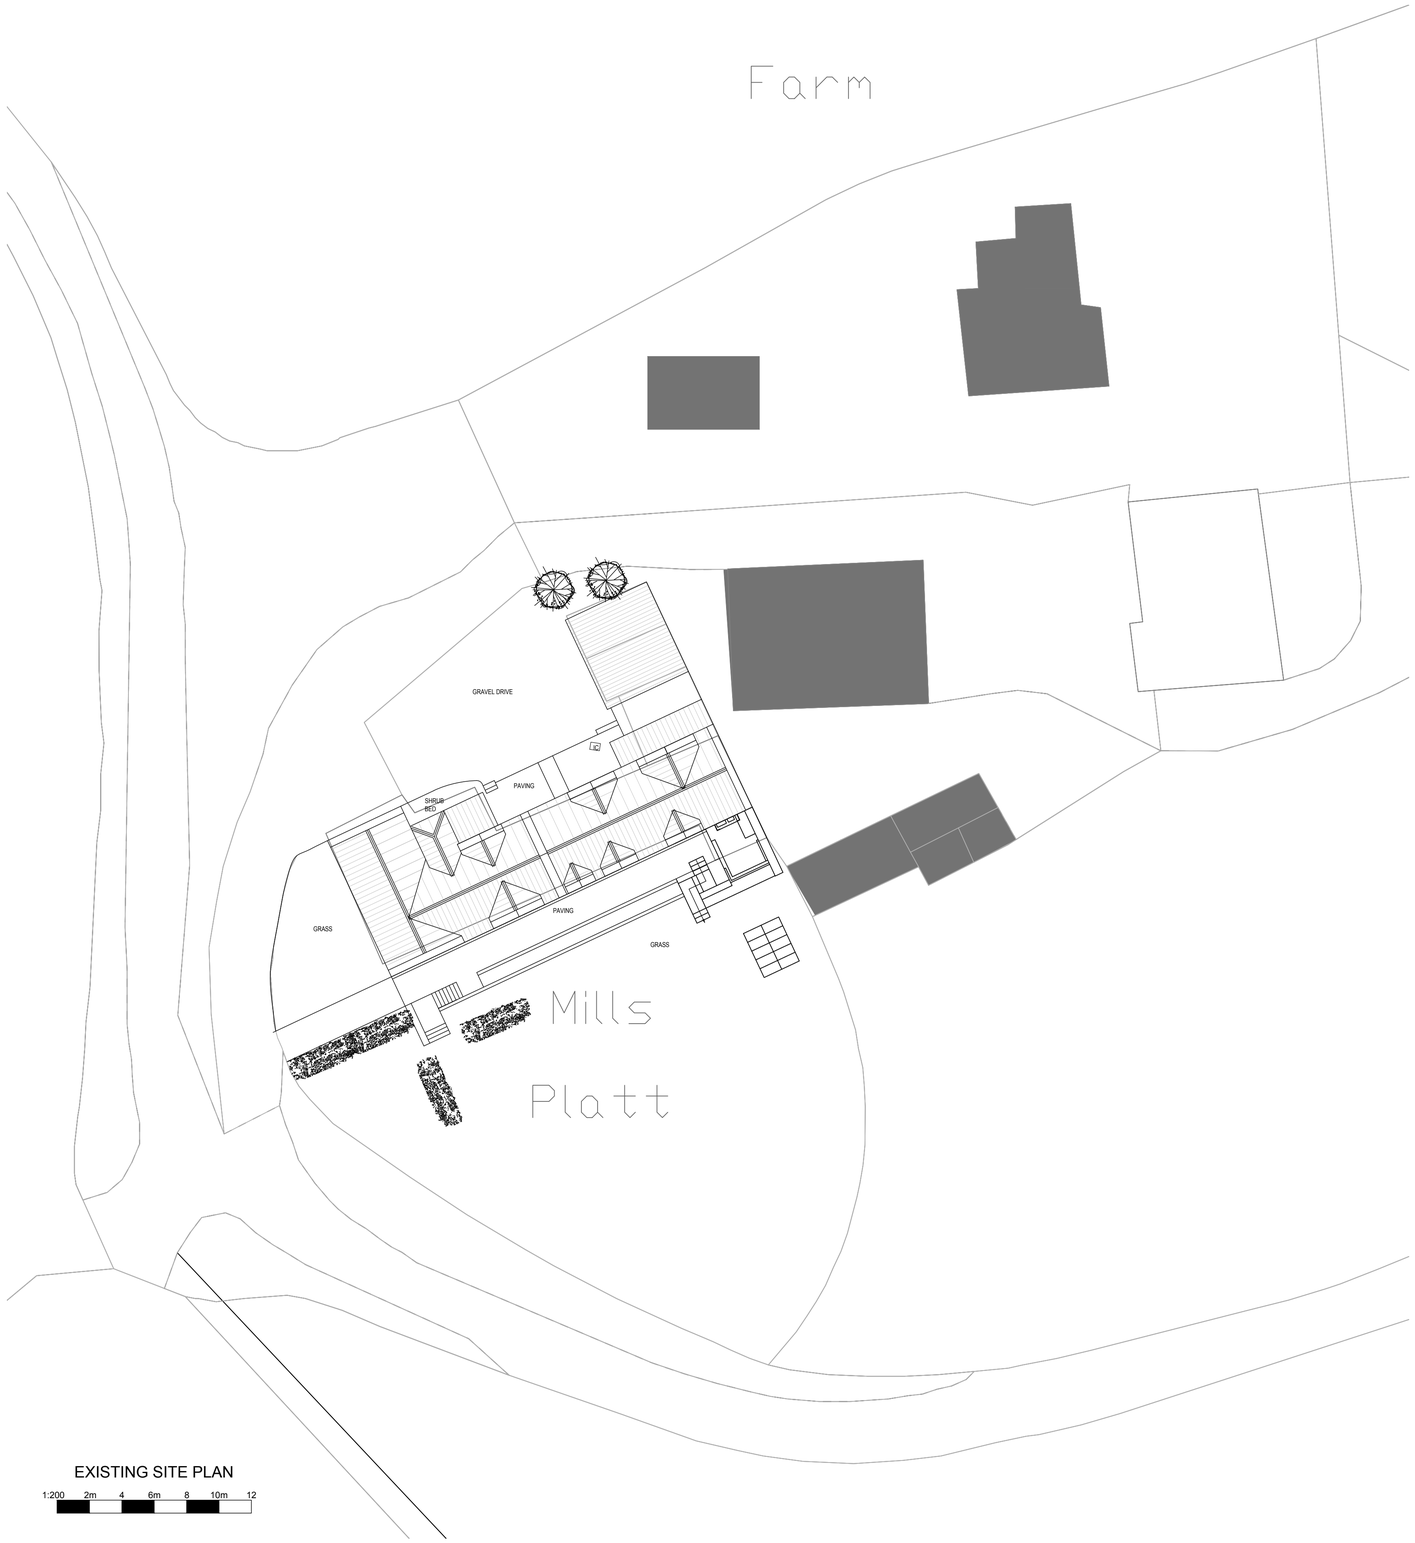

EXISTING SITE PLAN

1:200 2m 4 6m 8 10m 12

NORTH



SITE LOCATION PLAN

1:1250 12.5m 25 37.5m 50 62.5m 75

NORTH

LEGEND

- Site Boundary
- Existing tree planting.
- Existing greenery.
- Access Door
- Primary Access Door

REVISIONS	DATE

CLIENT:
MR & MRS COCKREM

PROJECT:
PROPOSED SINGLE STOREY REAR EXTENSION
AT MILLS PLATT, BOX HILL, CORSHAM, WILTSHIRE, SN13 8EZ

TITLE:
SITE LOCATION PLAN
EXISTING SITE PLAN

DRAWN: GP	SCALES @ A1:
CHECKED: JA	1:1250, 1:200
DATE: MAR 22	
DRG No: AA/22/26/01	REV: -

Armstrong architecture
THE OLD BAKEHOUSE, 21 TIMBER STREET, CHIPPENHAM, WILTSHIRE, SN15 3BS
01249 404 004 info@armstrongarchitecture.co.uk