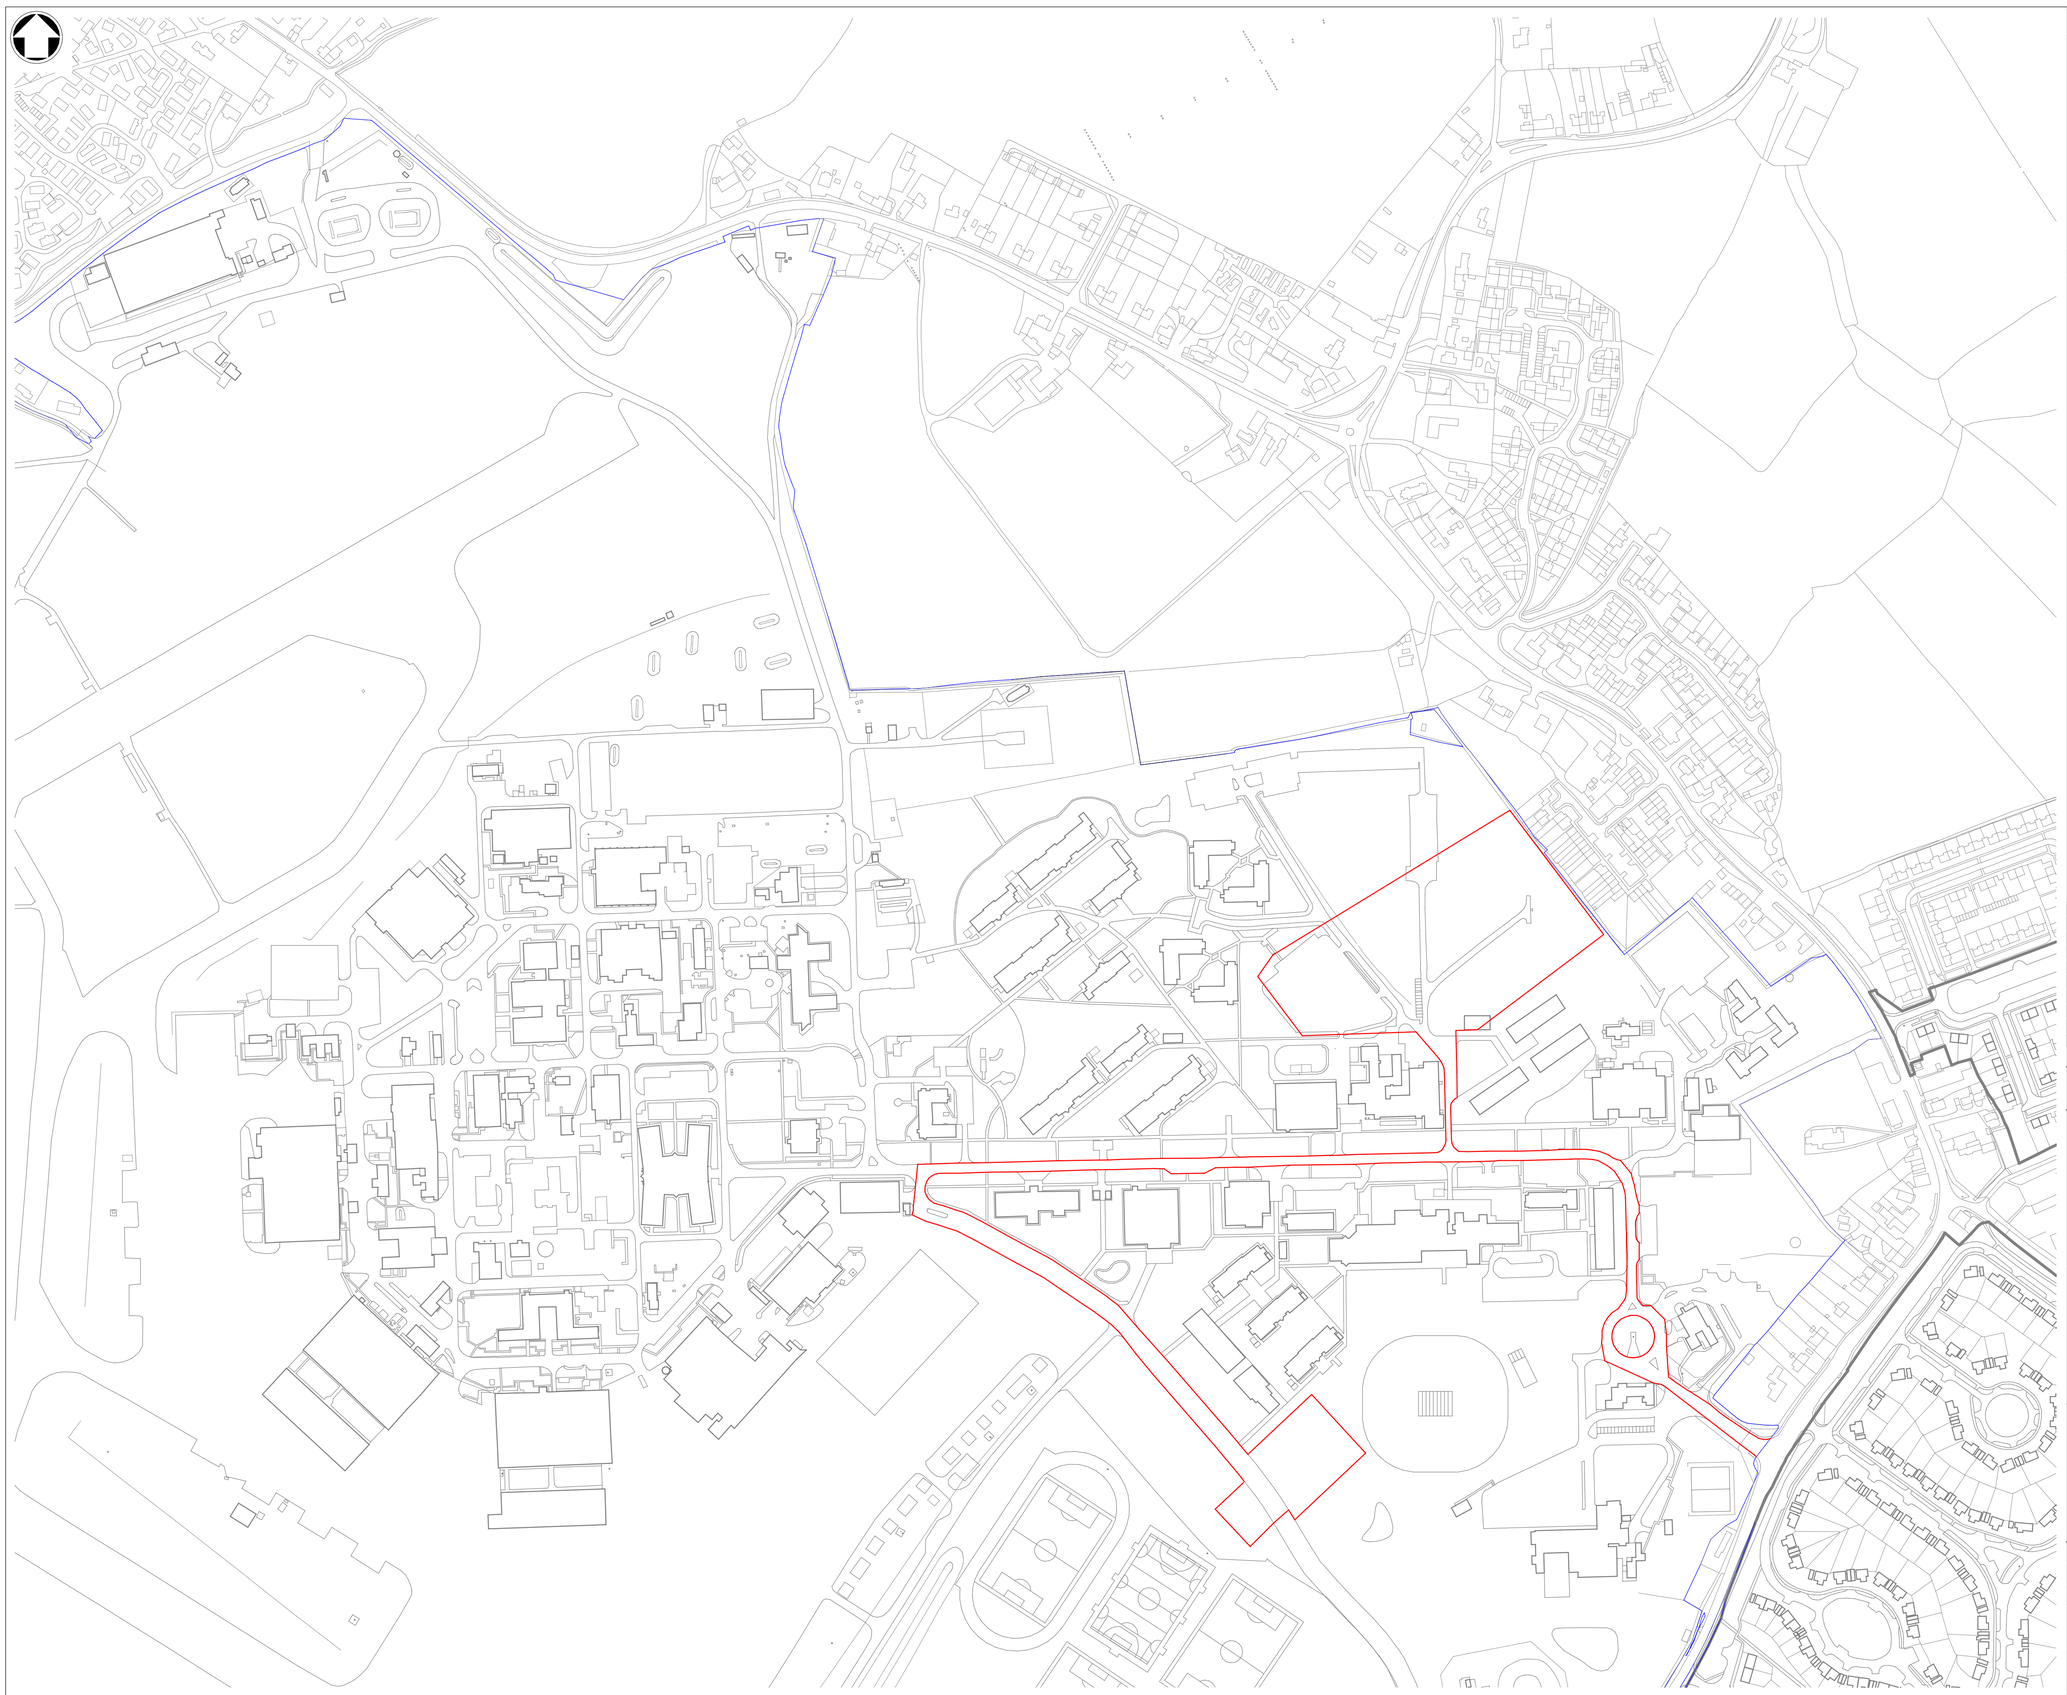


Notes

1. Do not scale from this drawing.
2. This drawing is to be read in conjunction with the works information and all other contract drawings

Key

Land ownership boundary

Site and Site Access Extents

Rev	Date	Drawn	Description	Ch'k'd	App'd
P1	15/10/2021	DW	First Issue	RE	JR

Status Stamp

Mott MacDonald
10 Temple Back
Bristol
BS1 6FL
United Kingdom

Client

Defence Infrastructure Organisation

Title

Project CUBIT
Single Living Accommodation
Site Location Plan

Designed	A. Briscoe		Eng. Check		
Drawn	D.Wheatland		Coordination	R.Evans	
Dwg. Check	R.Evans		Approved	J. Richards	

MMD Project Number	Scale at A1	Security
100102416	1:2500	

Suitability Description	Suit. Code
Suitable for Stage Approval	S4

Drawing Number	Rev
Z9F7439Y13-MMD-03-00-DR-C-G0300_008	P1

1:2500 0 125m 250m

This document is issued for the party which commissioned it and for specific purposes connected with the captioned project only. It should not be relied upon by any other party or used for any other purpose.
We accept no responsibility for the consequences of this document being relied upon by any other party, or being used for any other purpose, or containing any error or omission which is due to an error or omission in data supplied to us by other parties.