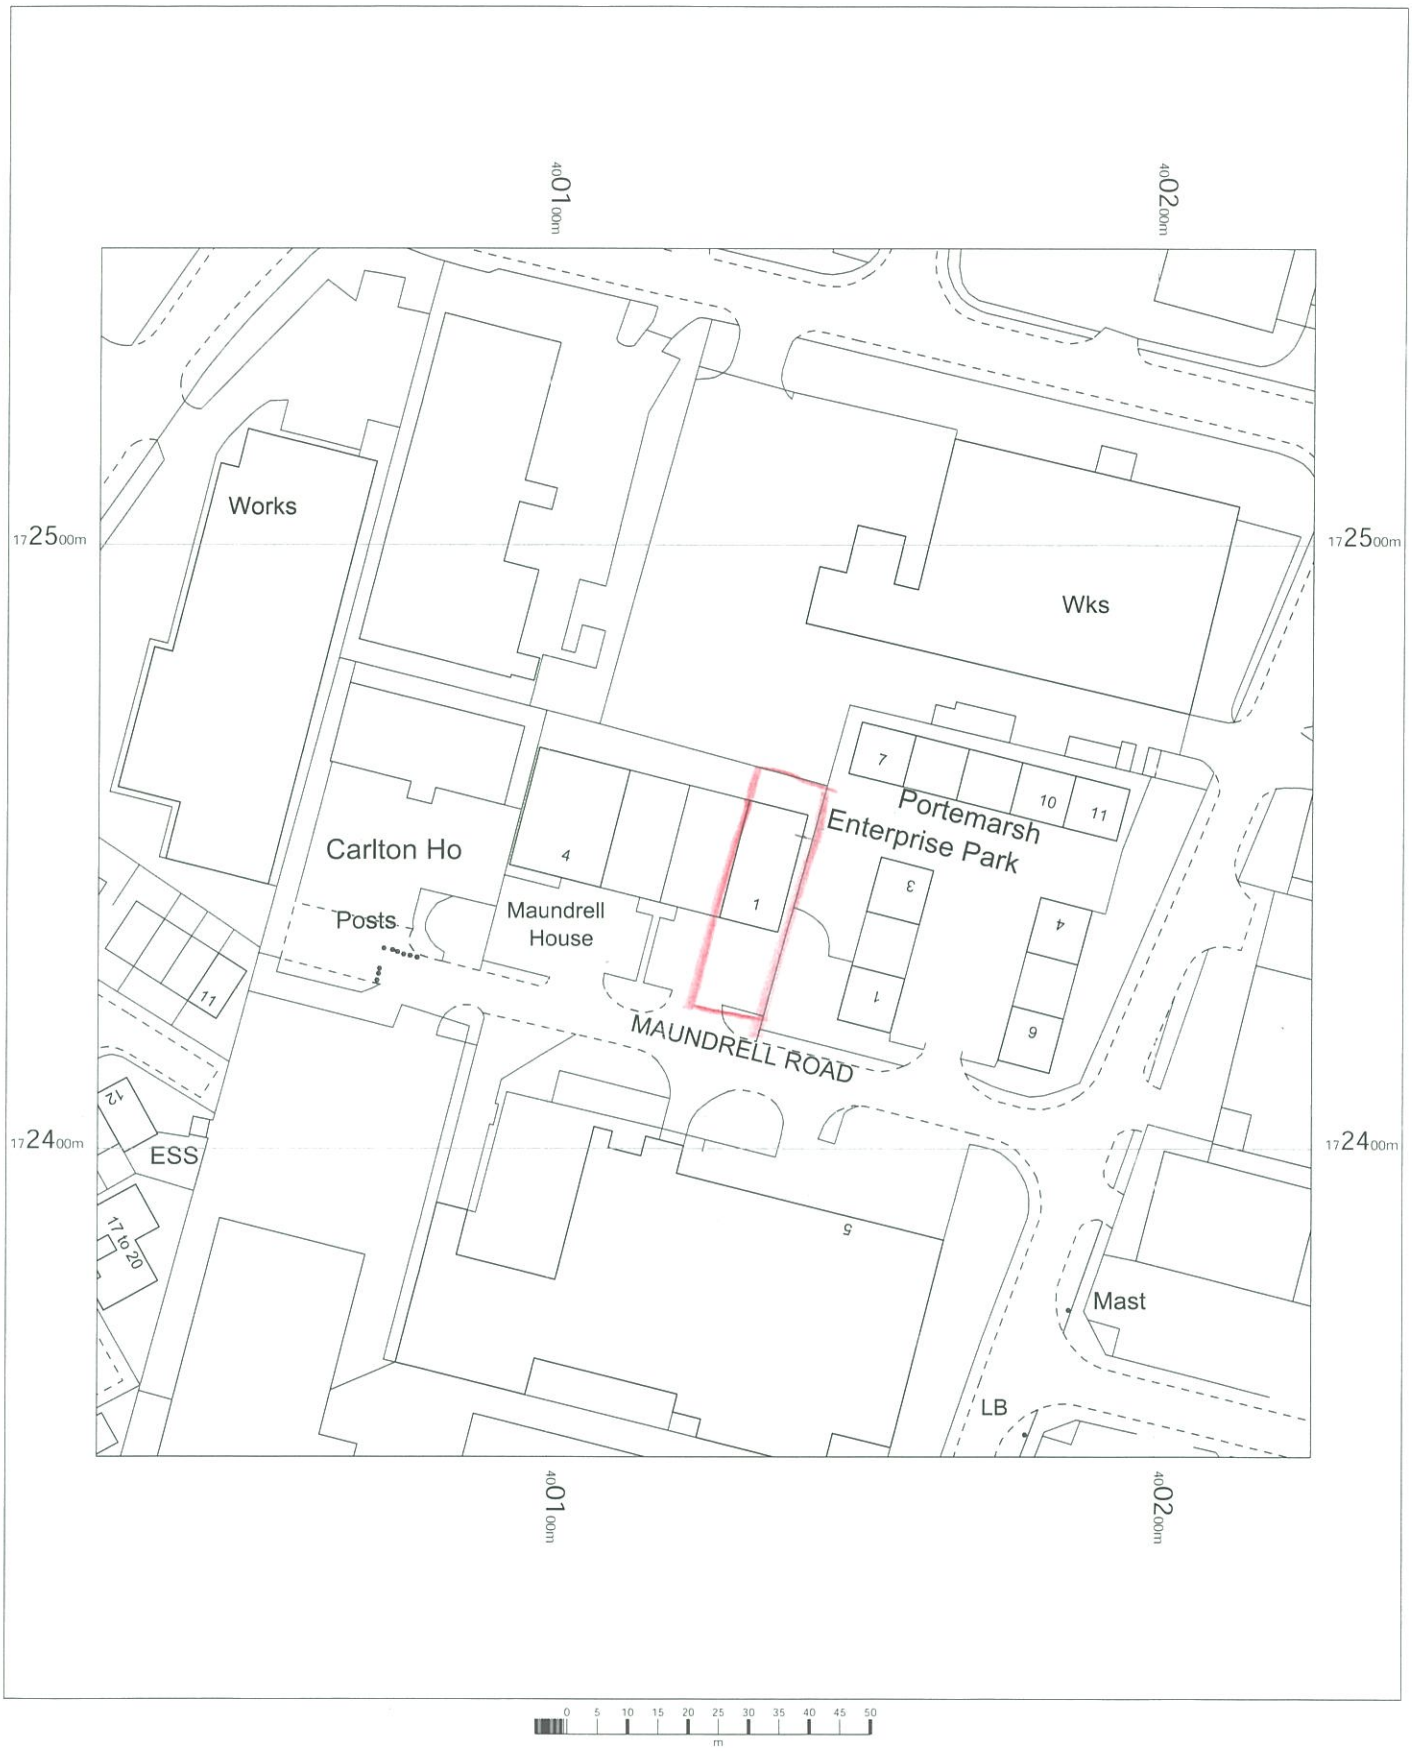

Unit 2 Maundrell Road, Calne,
Wiltshire, SN11 9PU

OS MasterMap 1250/2500/10000 scale
Friday, March 31, 2023, ID: HMC-01095825
www.themapcentre.com

1:1250 scale print at A4, Centre: 400126 E, 172449 N

©Crown Copyright Ordnance Survey. Licence no. 100018971

N

Ordnance Survey
Licensed Data

MBE
MAIL BOXES ETC.