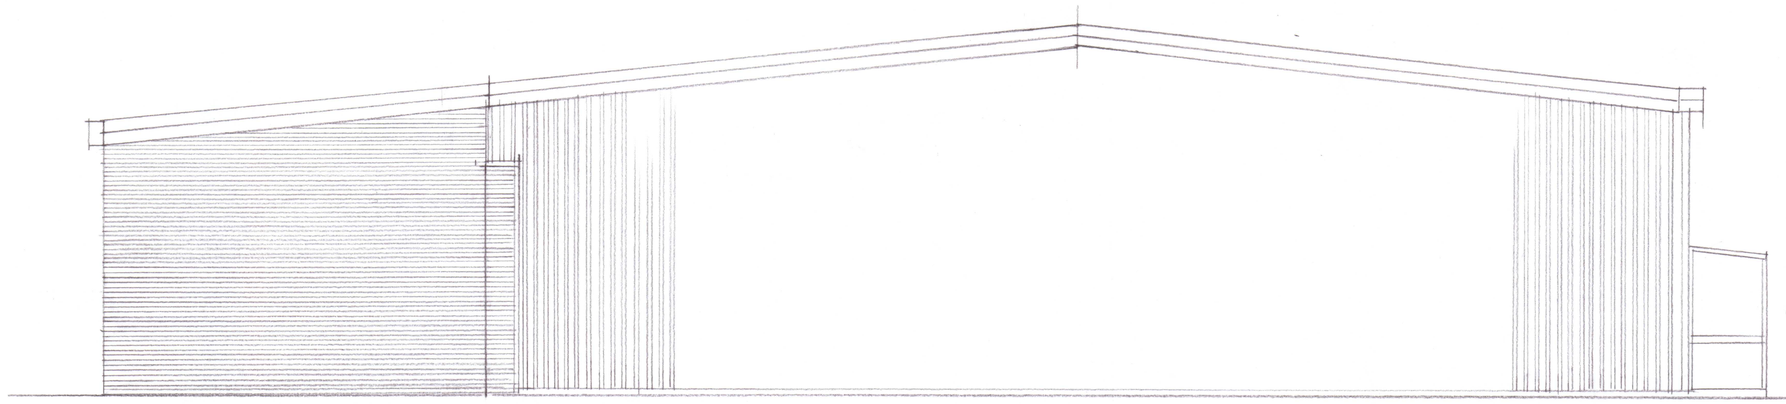

SIDE ELEVATION EAST

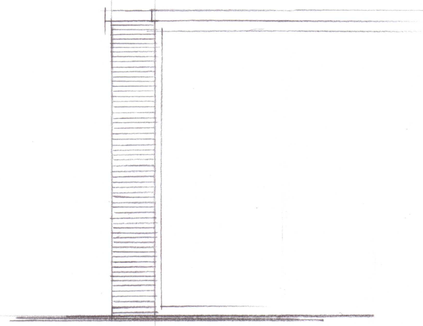

REAR ELEVATION NORTH

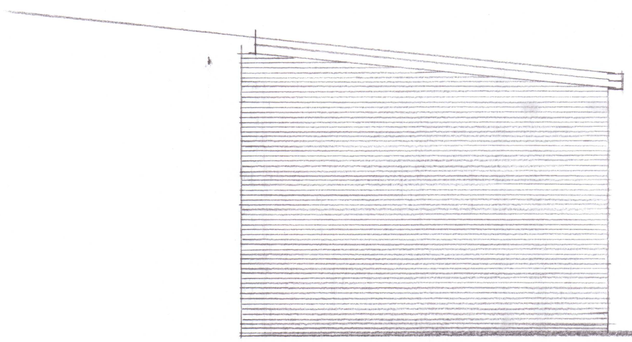

SIDE ELEVATION -WEST

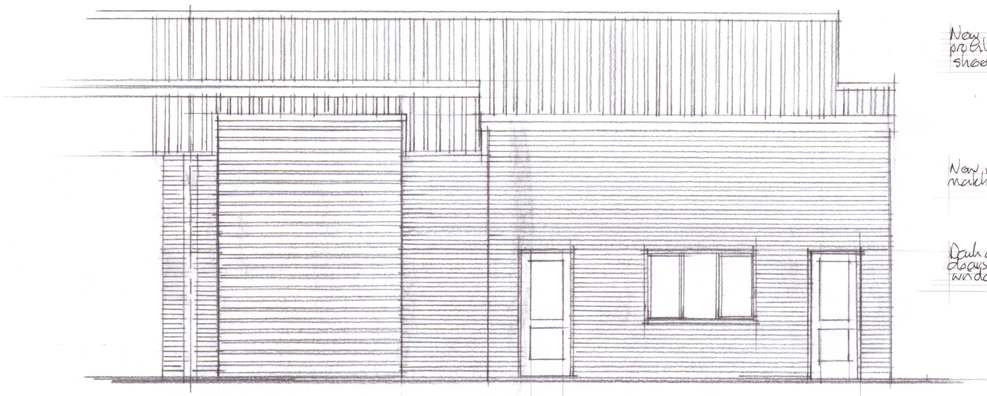

FRONT ELEVATION SOUTH

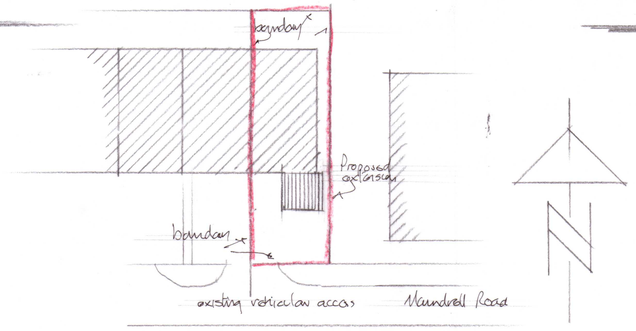

SITE PLAN Scale 1/500

PROPOSED EXTENSION AT UNIT 1, MAUNDRELL ROAD, PORTE MARSH INDUSTRIAL ESTATE, CALNE, WILTS, SN11 9PU

PROPOSED ELEVATIONS Scale 1/50

5.0m at a scale of 1/50 A1 Paper Size

SITE PLAN Scale 1/500

40m at a scale of 1/500 A1 Paper Size

DW6