

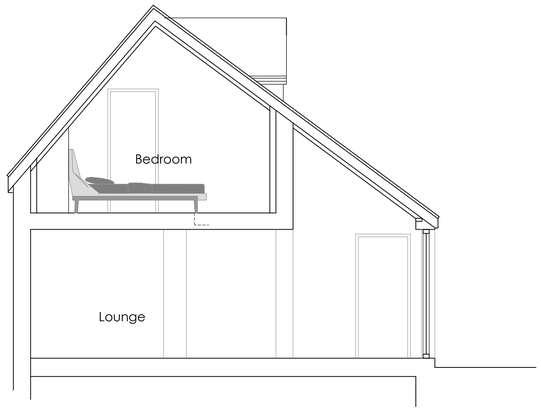



Section A-A

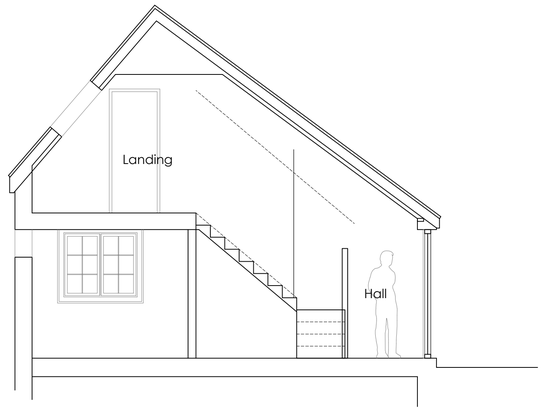

Section B-B

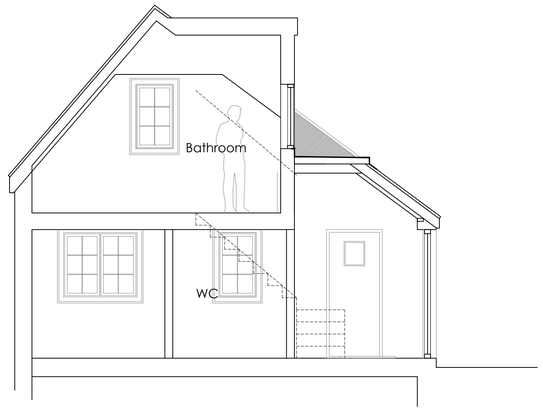


Section C-C

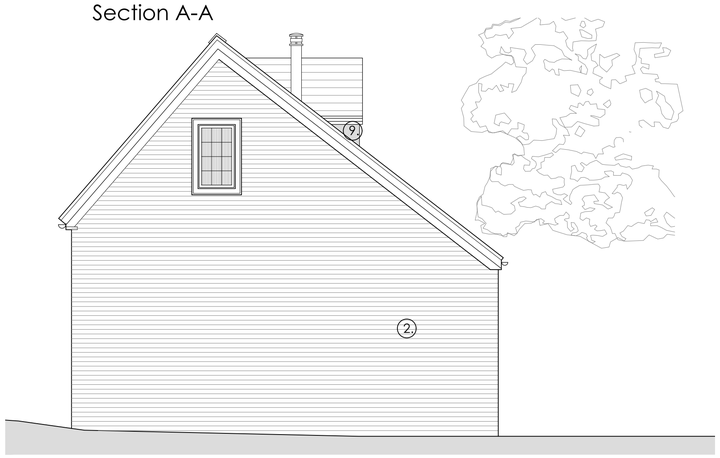


South Elevation.




East Elevation.

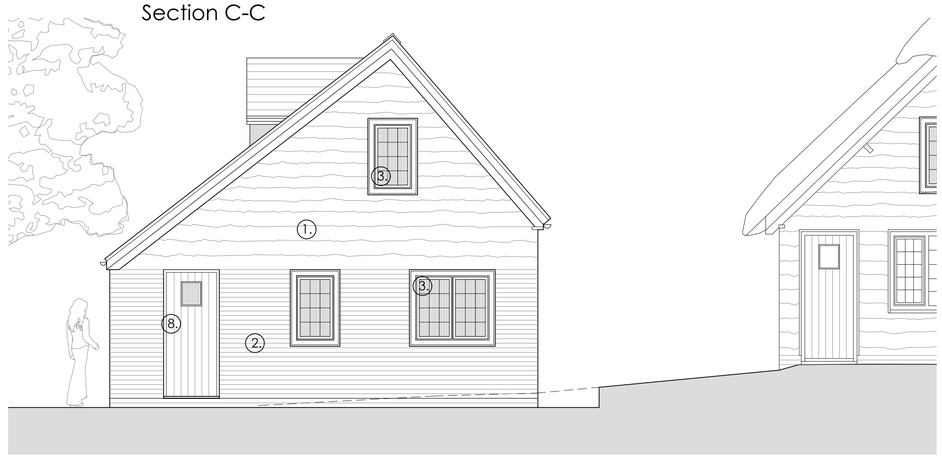


North Elevation.

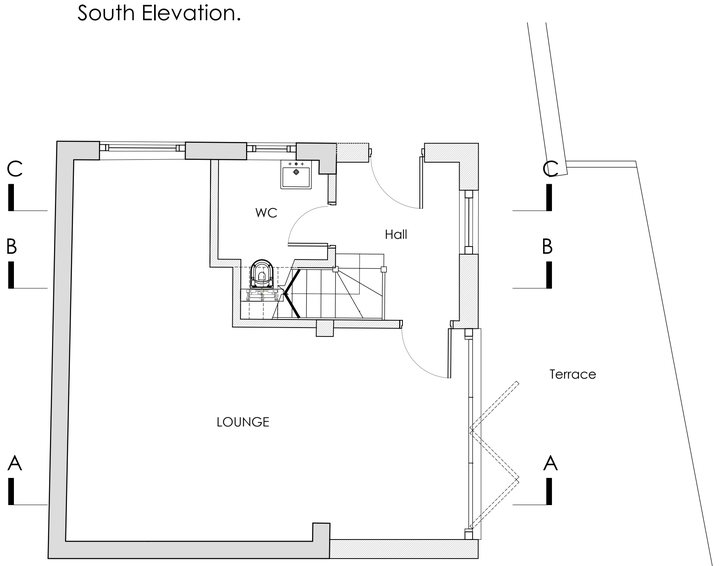

Ground Floor Plan.

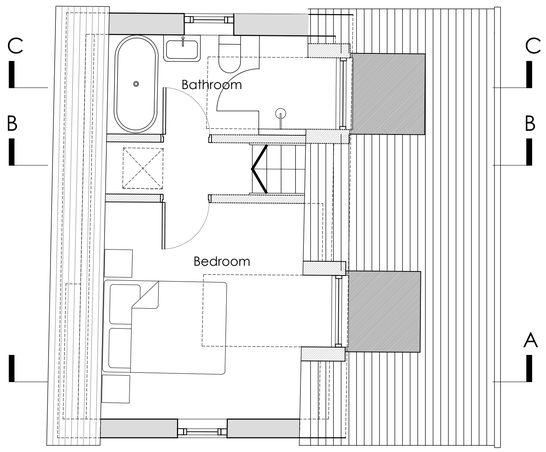

First Floor Plan.

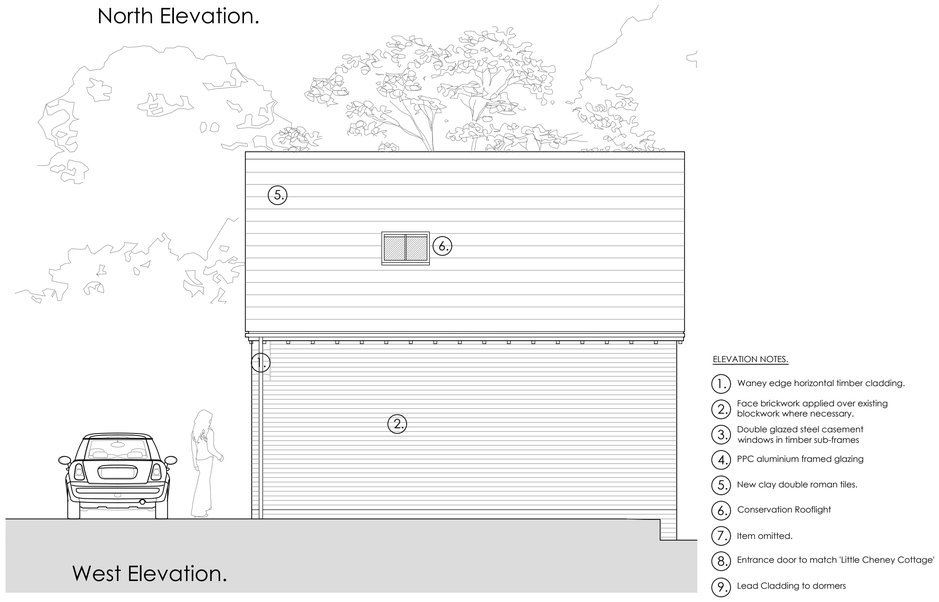

West Elevation.

ELEVATION NOTES.

1. Waney edge horizontal timber cladding.
2. Face brickwork applied over existing blockwork where necessary.
3. Double glazed steel casement windows in timber sub-frames
4. PPC aluminium framed glazing
5. New clay double roman tiles.
6. Conservation Rooflight
7. Item omitted.
8. Entrance door to match 'Little Cheney Cottage'
9. Lead Cladding to dormers

mba
architecture ▪ design
martin blake associates ltd
Office 184, 3 Edgar Buildings, George Street, Bath, BA1 2FJ
tel 07861 734218 e-mail mba@mba-architecture.co.uk

FILENAME:

drawn by	checked by
mb	
date: May 2022	
scale: 1:50@A1	drawing no.: 640/P/02
revision: B	

© MARTIN BLAKE ASSOCIATES LIMITED
FIGURED DIMENSIONS ONLY TO BE WORKED TO.
ALL DIMENSIONS TO BE CHECKED ON SITE BEFORE WORK COMMENCES. ANY DISCREPANCIES TO BE REPORTED TO MARTIN BLAKE ASSOCIATES LTD IMMEDIATELY

Revision

Rev A - 21-08-23 - Revised following planning feedback.

0m 1 2 3 4 5m

project title

Cheney Cottage
Ditteridge
Wilts, SN13 8QF

drawing title

Stable Cottage Annexe
Proposed Plans, Sections and Elevations