Current front and end elevation of kitchen building (main house not shown)

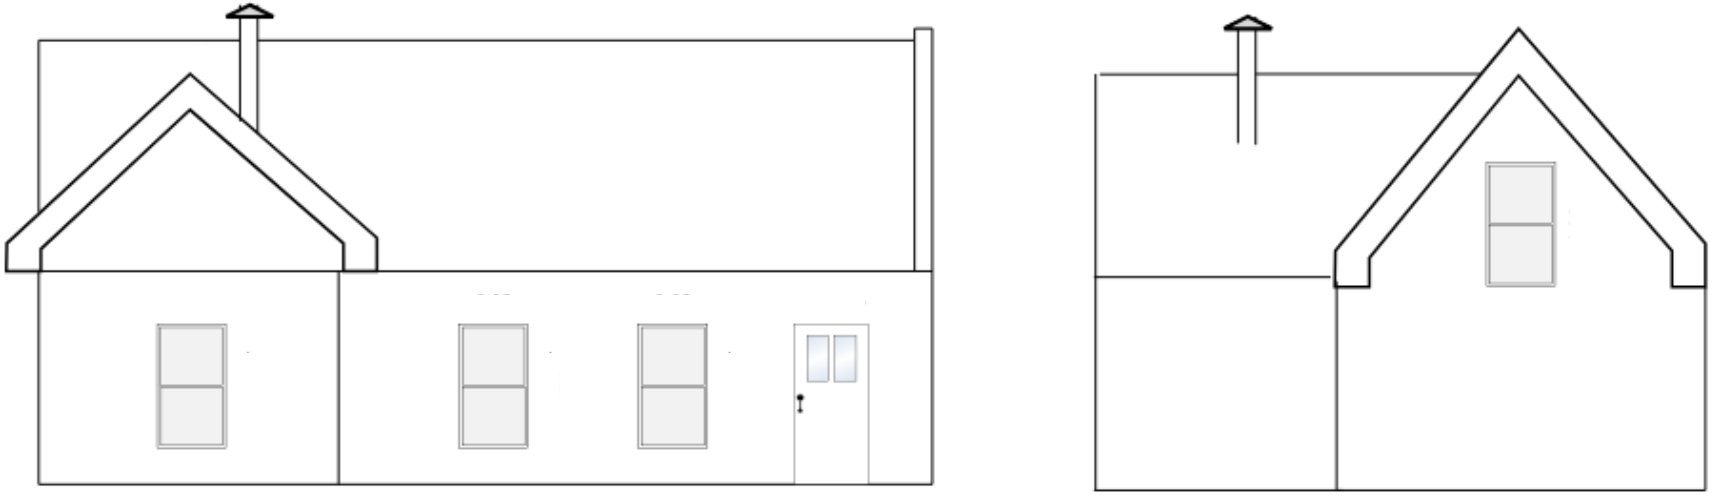

Front and side elevation of roof with solar panels fitted.

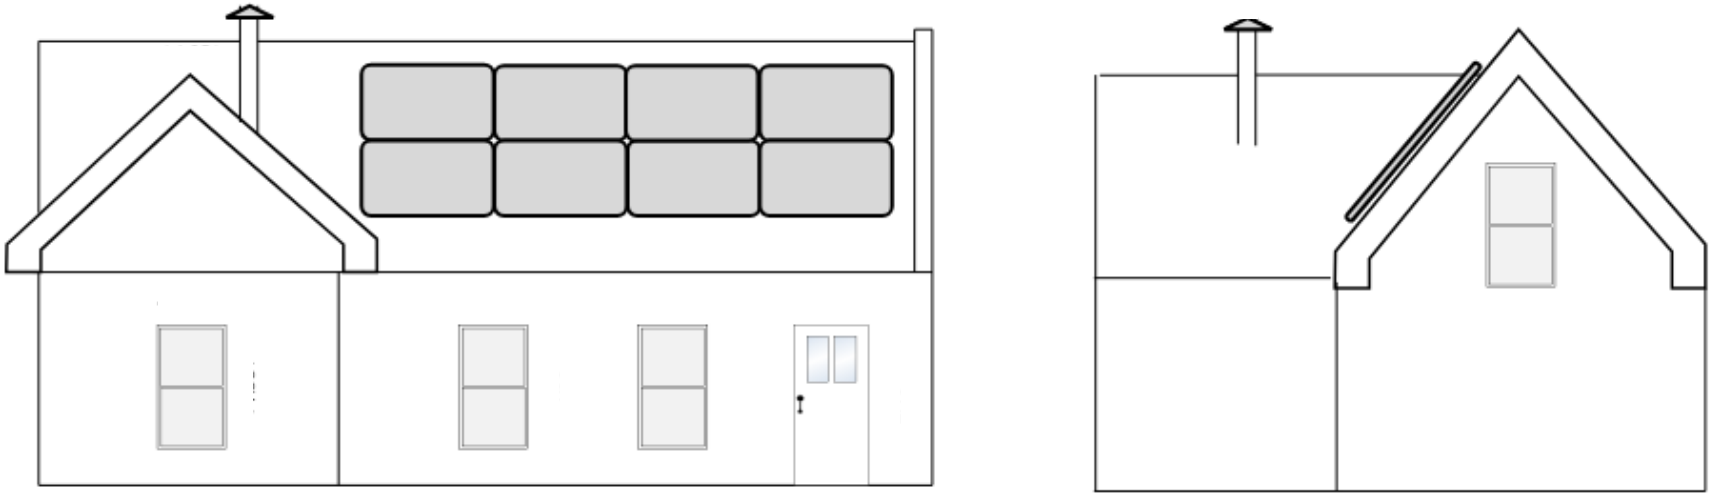

Scale bar 0 1m

Scale 1:100