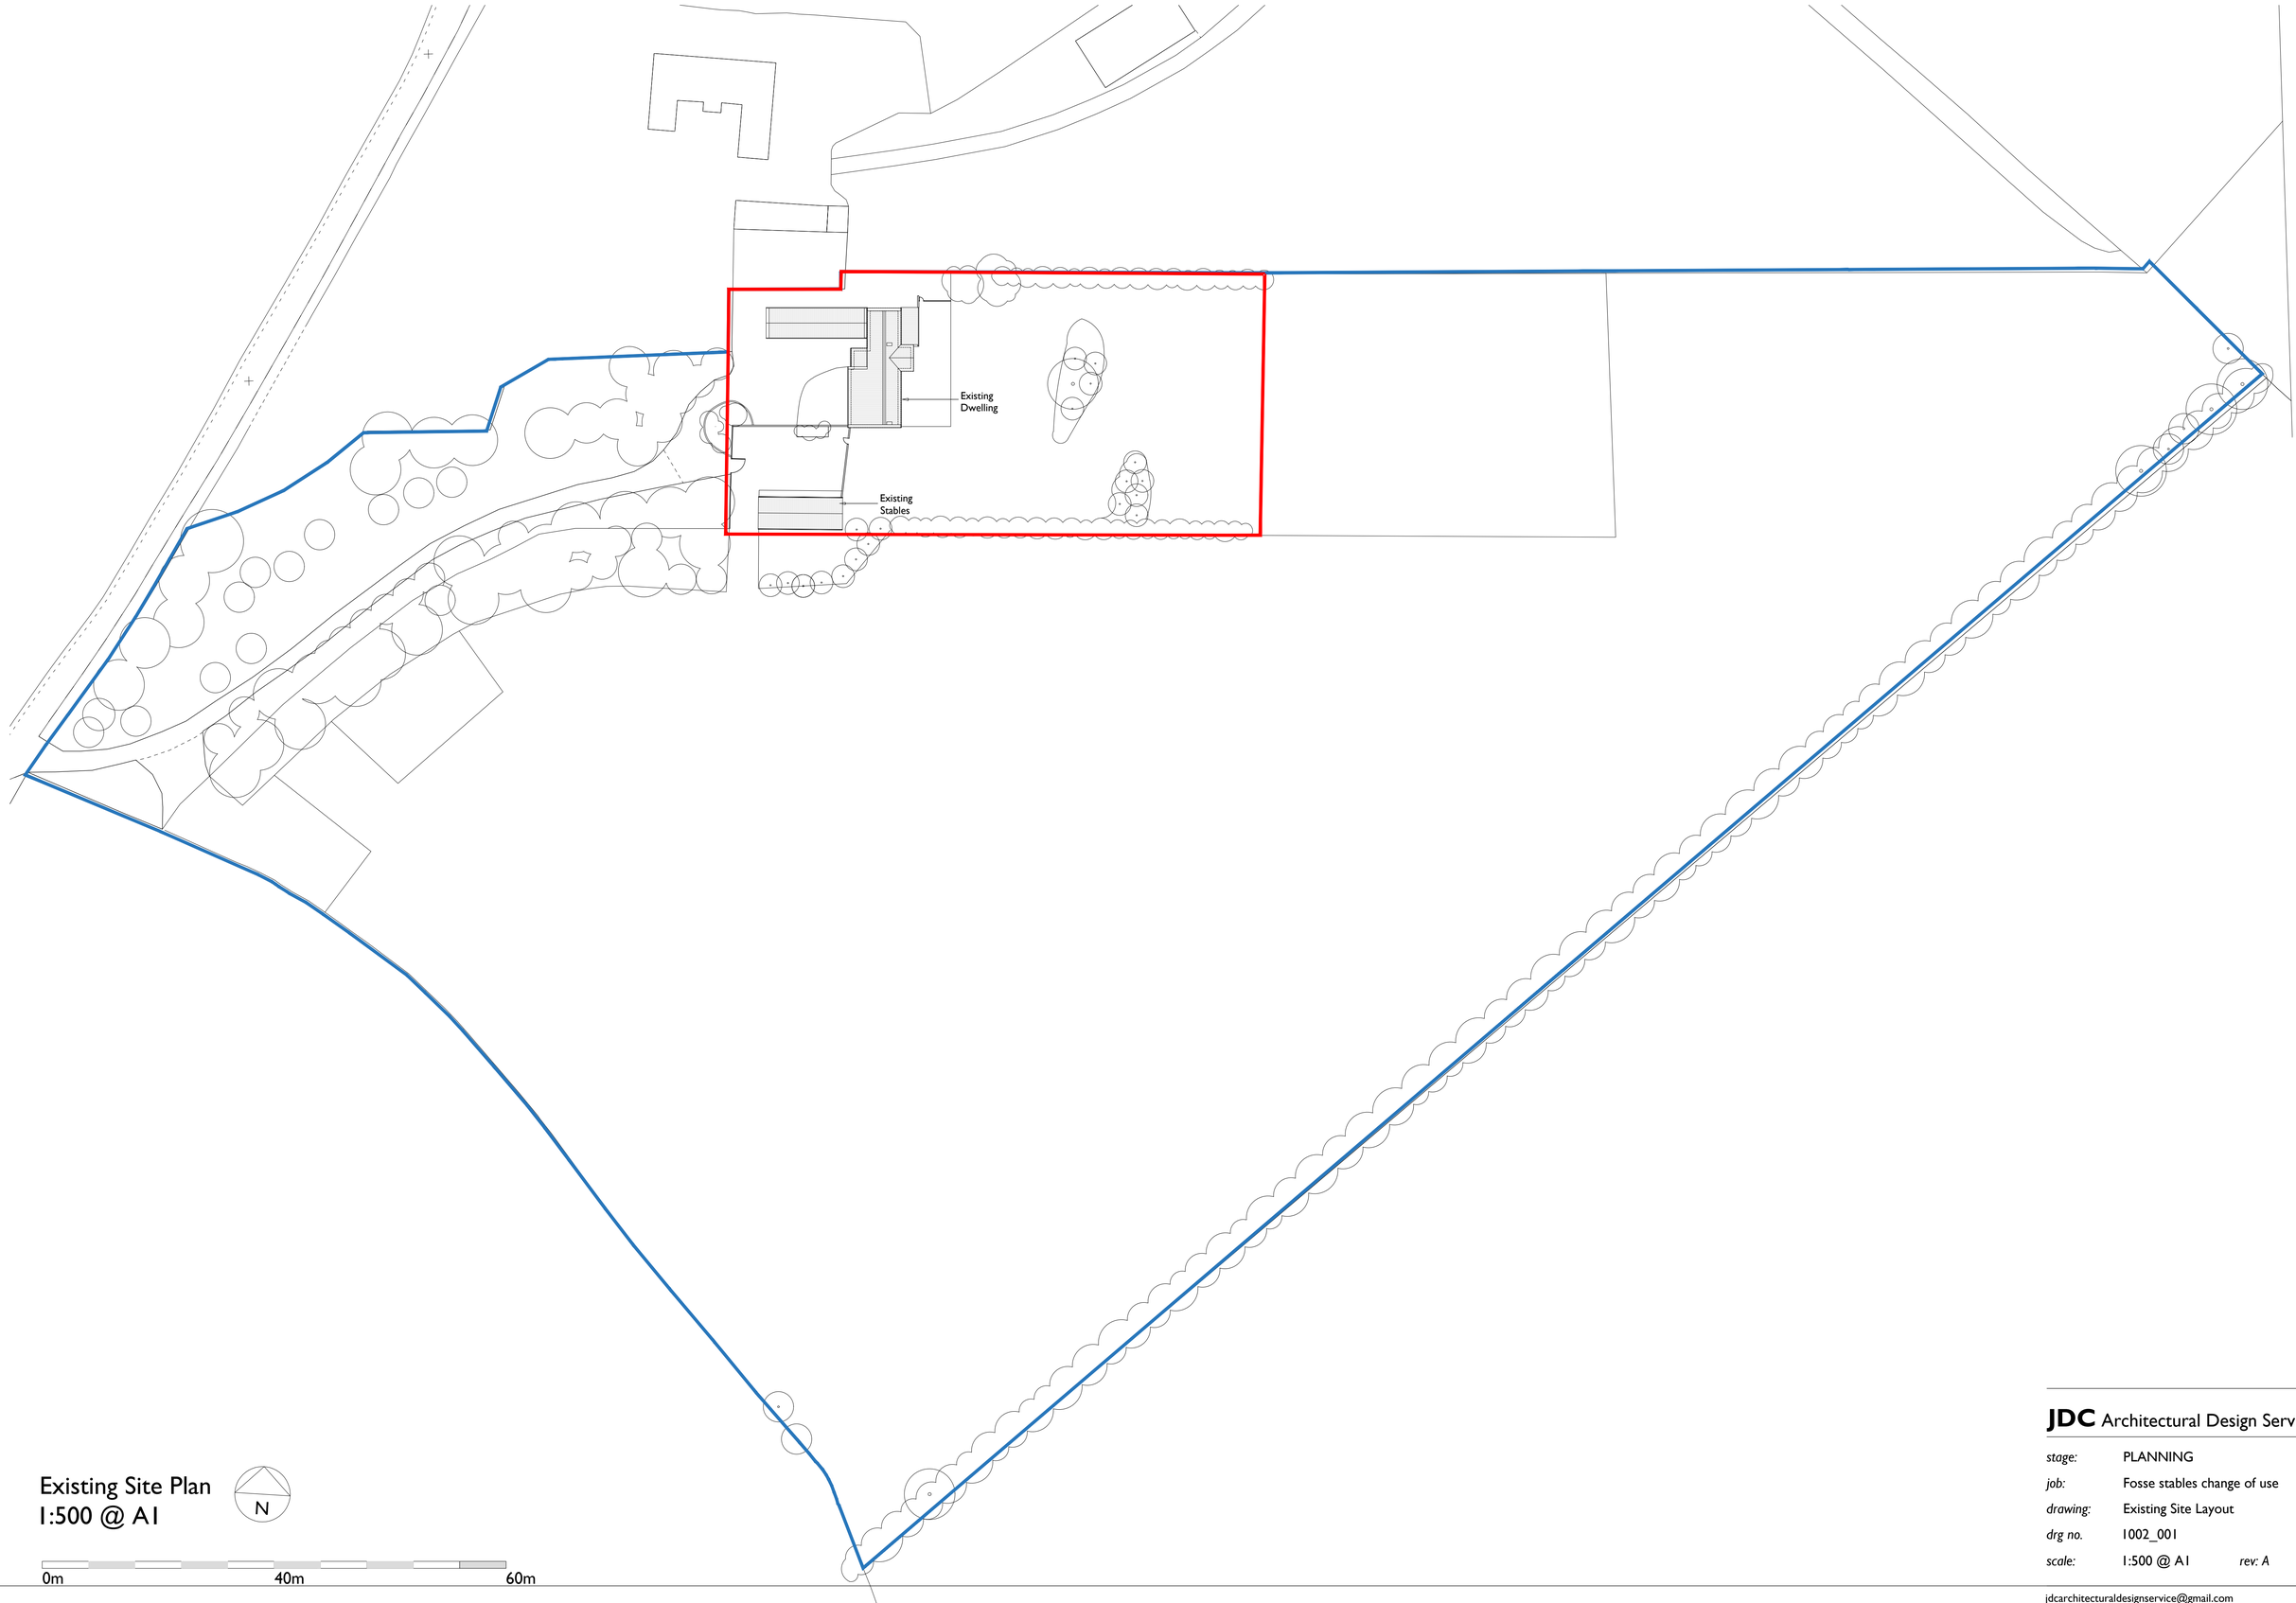

Existing Site Plan
1:500 @ A1

N

0m 40m 60m

JDC Architectural Design Services

stage:	PLANNING
job:	Fosse stables change of use
drawing:	Existing Site Layout
drg no.	1002_001
scale:	1:500 @ A1 *rev: A*

jdcarchitecturaldesignservice@gmail.com
00447415024295
61 Ridge Green Close, Bath BA22EG