
Grid Size
XxXm

Scale 1:100 @ A3

AFTER FENCE INSTALLATION

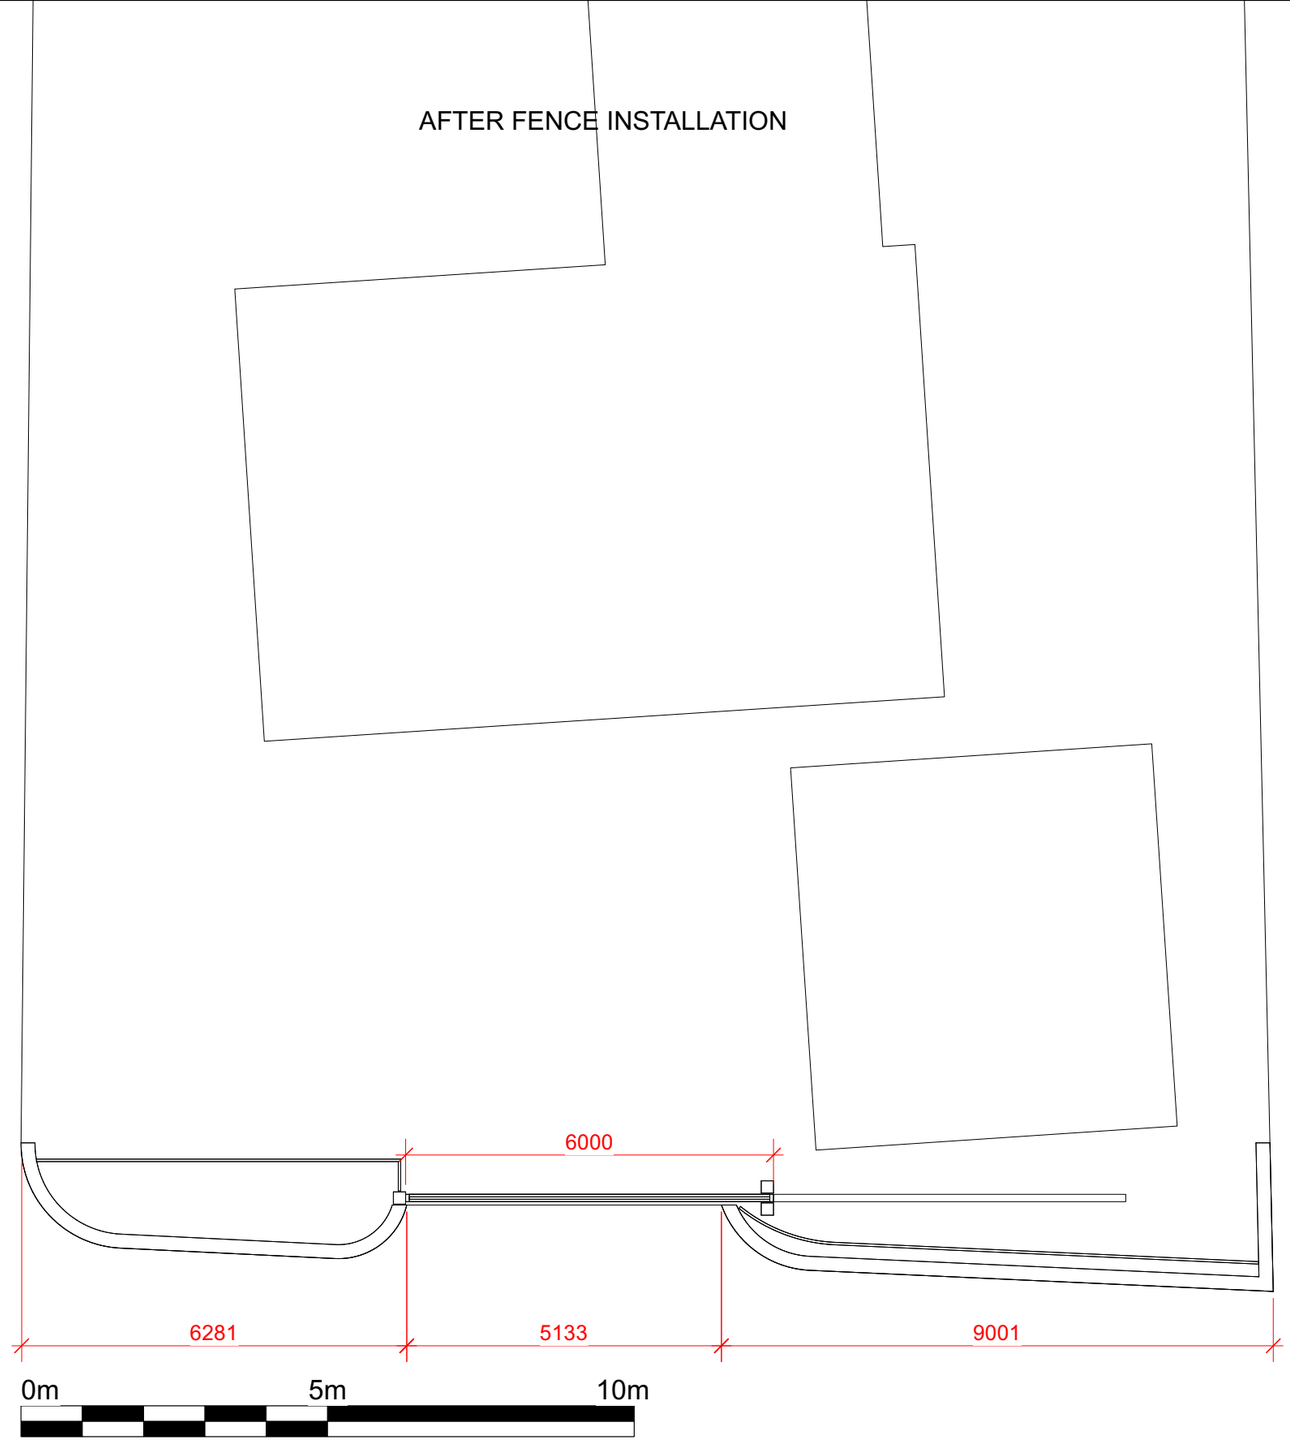

					Designer: GP
					Account Manager: AK
Client: Adam Quinney	Project Name: Front Fence	Project No: 78422	Drawing Title: Plan	Drawing No.: 201	Date: 13/11/2023