
Grid Size
XxXm

AFTER FENCE INSTALLATION


Scale 1:200 @ A3

Wayside, Tidworth Road, Boscombe, Wiltshire, SP4 0AE


3D - Isometric BEFORE

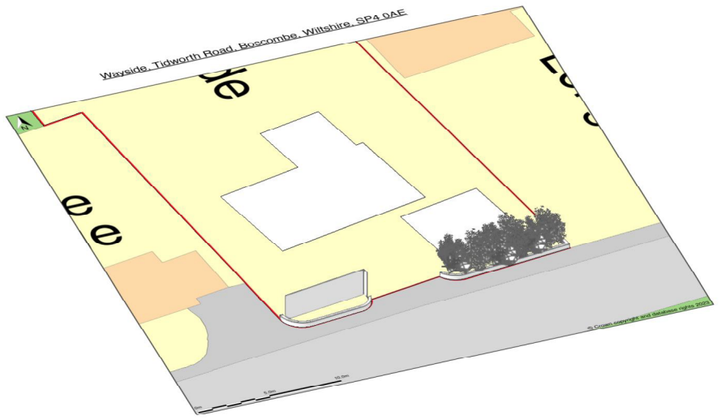


3D - Isometric AFTER

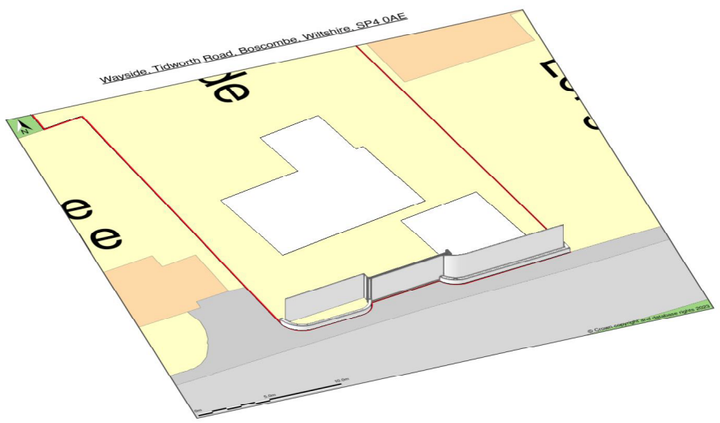

Plan

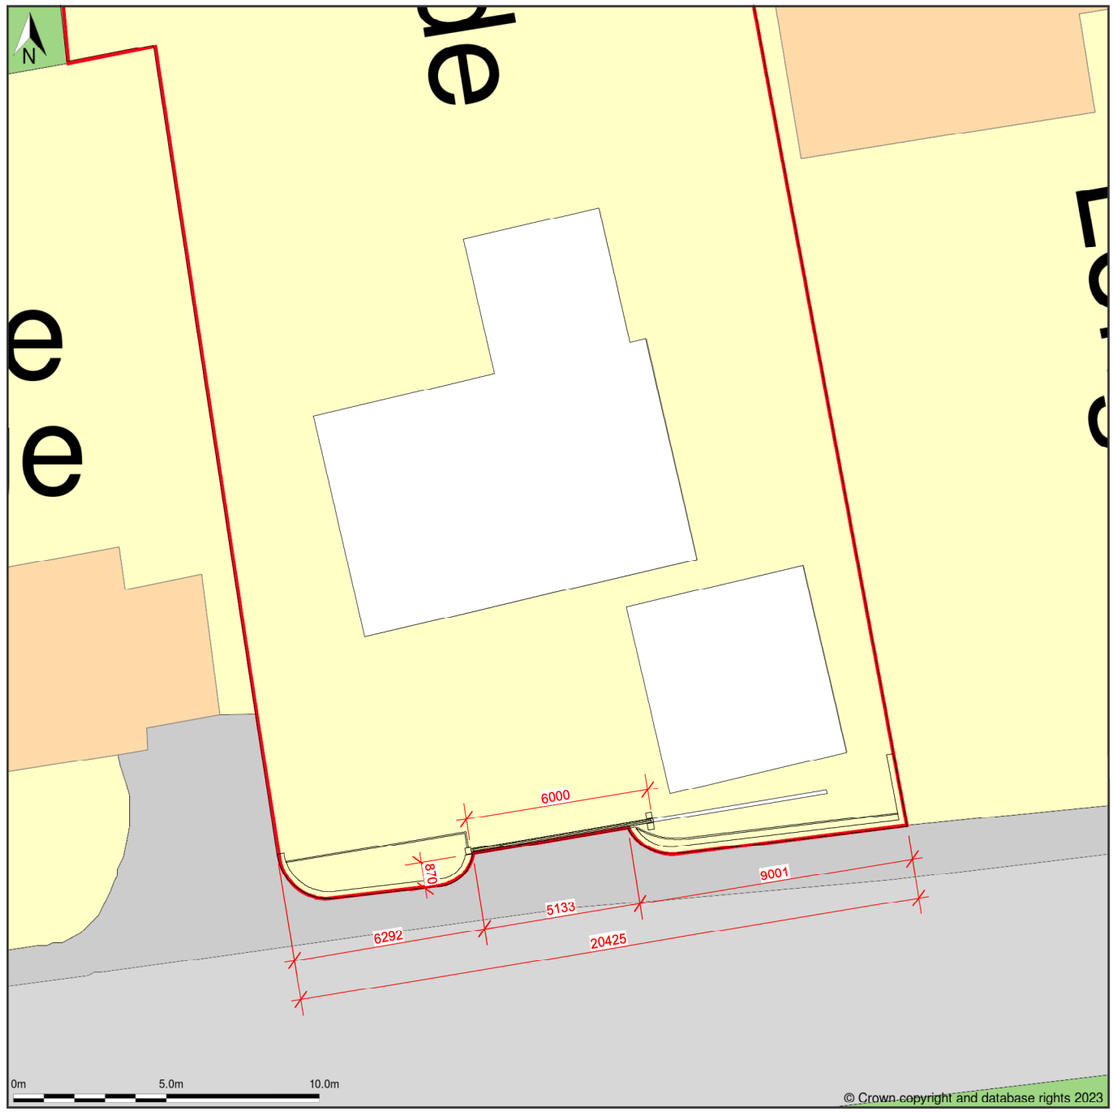

Front Elevation

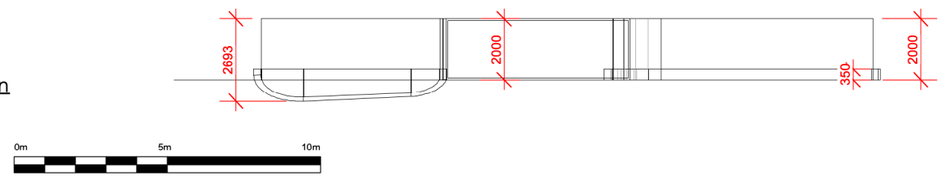

Client	Project Name	Project No	Drawing Title	Drawing No.	Designer / Account Manager	Date
Adam Quinney	Front Fence	78422	Elevations	102	GP / AK	13/11/2023