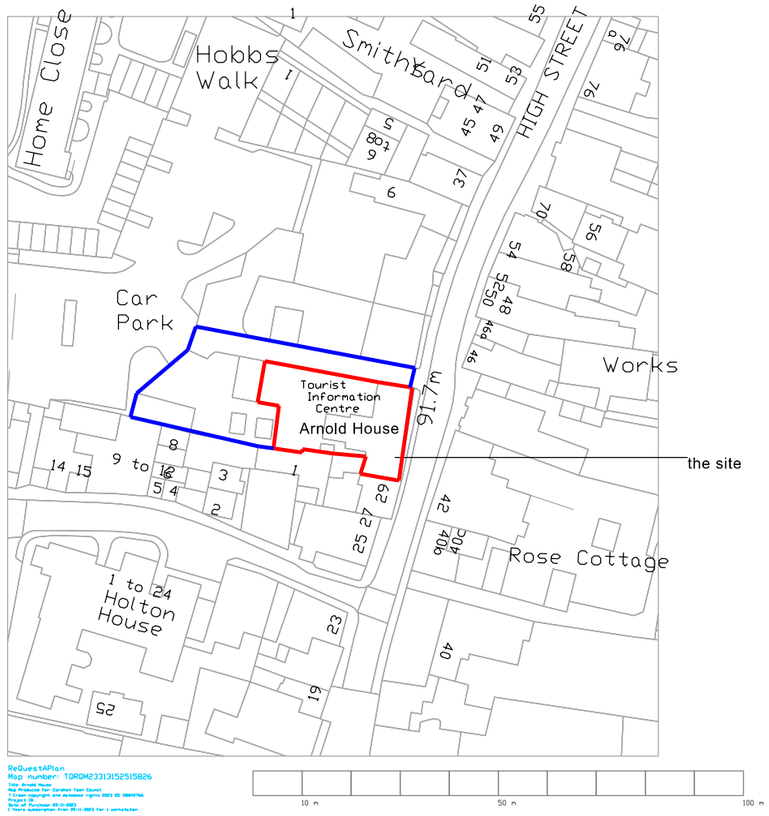


0 12.5 25 37.5 50 62.5 125m

Scale 1:1250

NICK MATTHEWS Surveying Ltd Chartered Building Surveyor
Dysart House Church Lane Worton Devizes SN10 5SH
07769 704733 hello@nickmatthewssurveying.co.uk
www.nickmatthewssurveying.co.uk

Rev Date Details

ARNOLD HOUSE 31 HIGH STREET CORSHAM SN13 0EZ
Proposed works for Corsham Town Council
Location Plan
date Nov 2023 scale 1:1250 drawn NM checked NM status planning

2331 Location

©