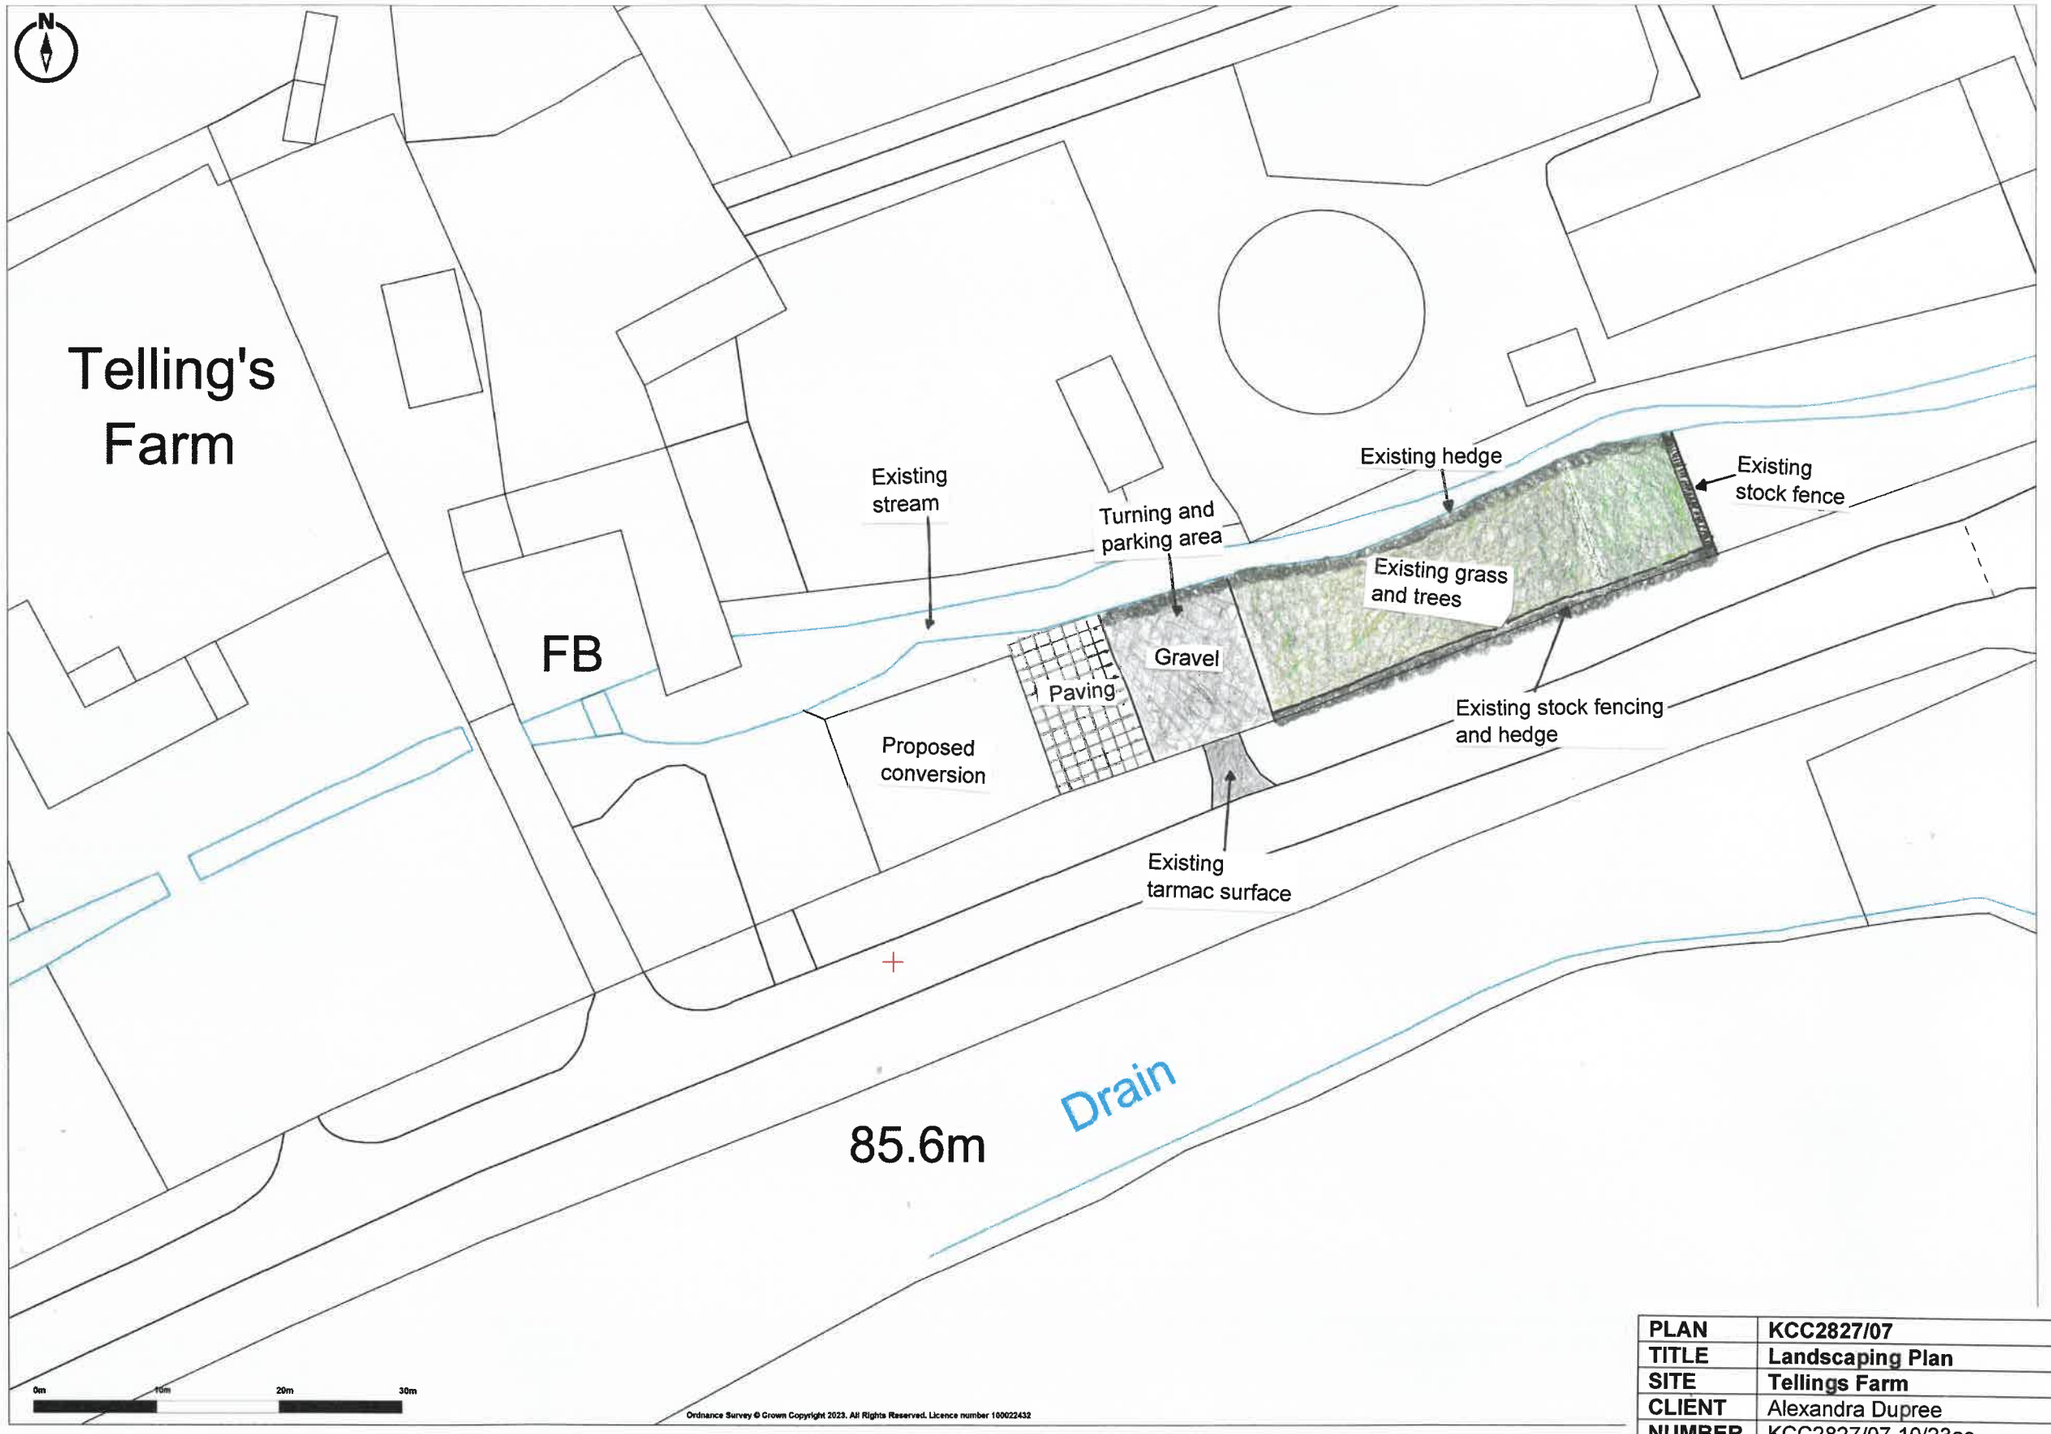

Promap
LANDMARK INFORMATION

Ordnance Survey © Crown Copyright 2023. All Rights Reserved.
Licence number 100022432
Plotted Scale - **1:500**. Paper Size - **A3**

PLAN	**KCC2827/07**		
TITLE	**Landscaping Plan**		
SITE	**Tellings Farm**		
CLIENT	Alexandra Dupree		
NUMBER	KCC2827/07 10/23ac		
DATE	October 2023	**SCALE**	1:500 at A3

KERNON COUNTRYSIDE CONSULTANTS LTD
Greenacres Barn, Purton Stoke, Swindon SN5 4LL
Tel 01793 771333 Email info@kernon.co.uk