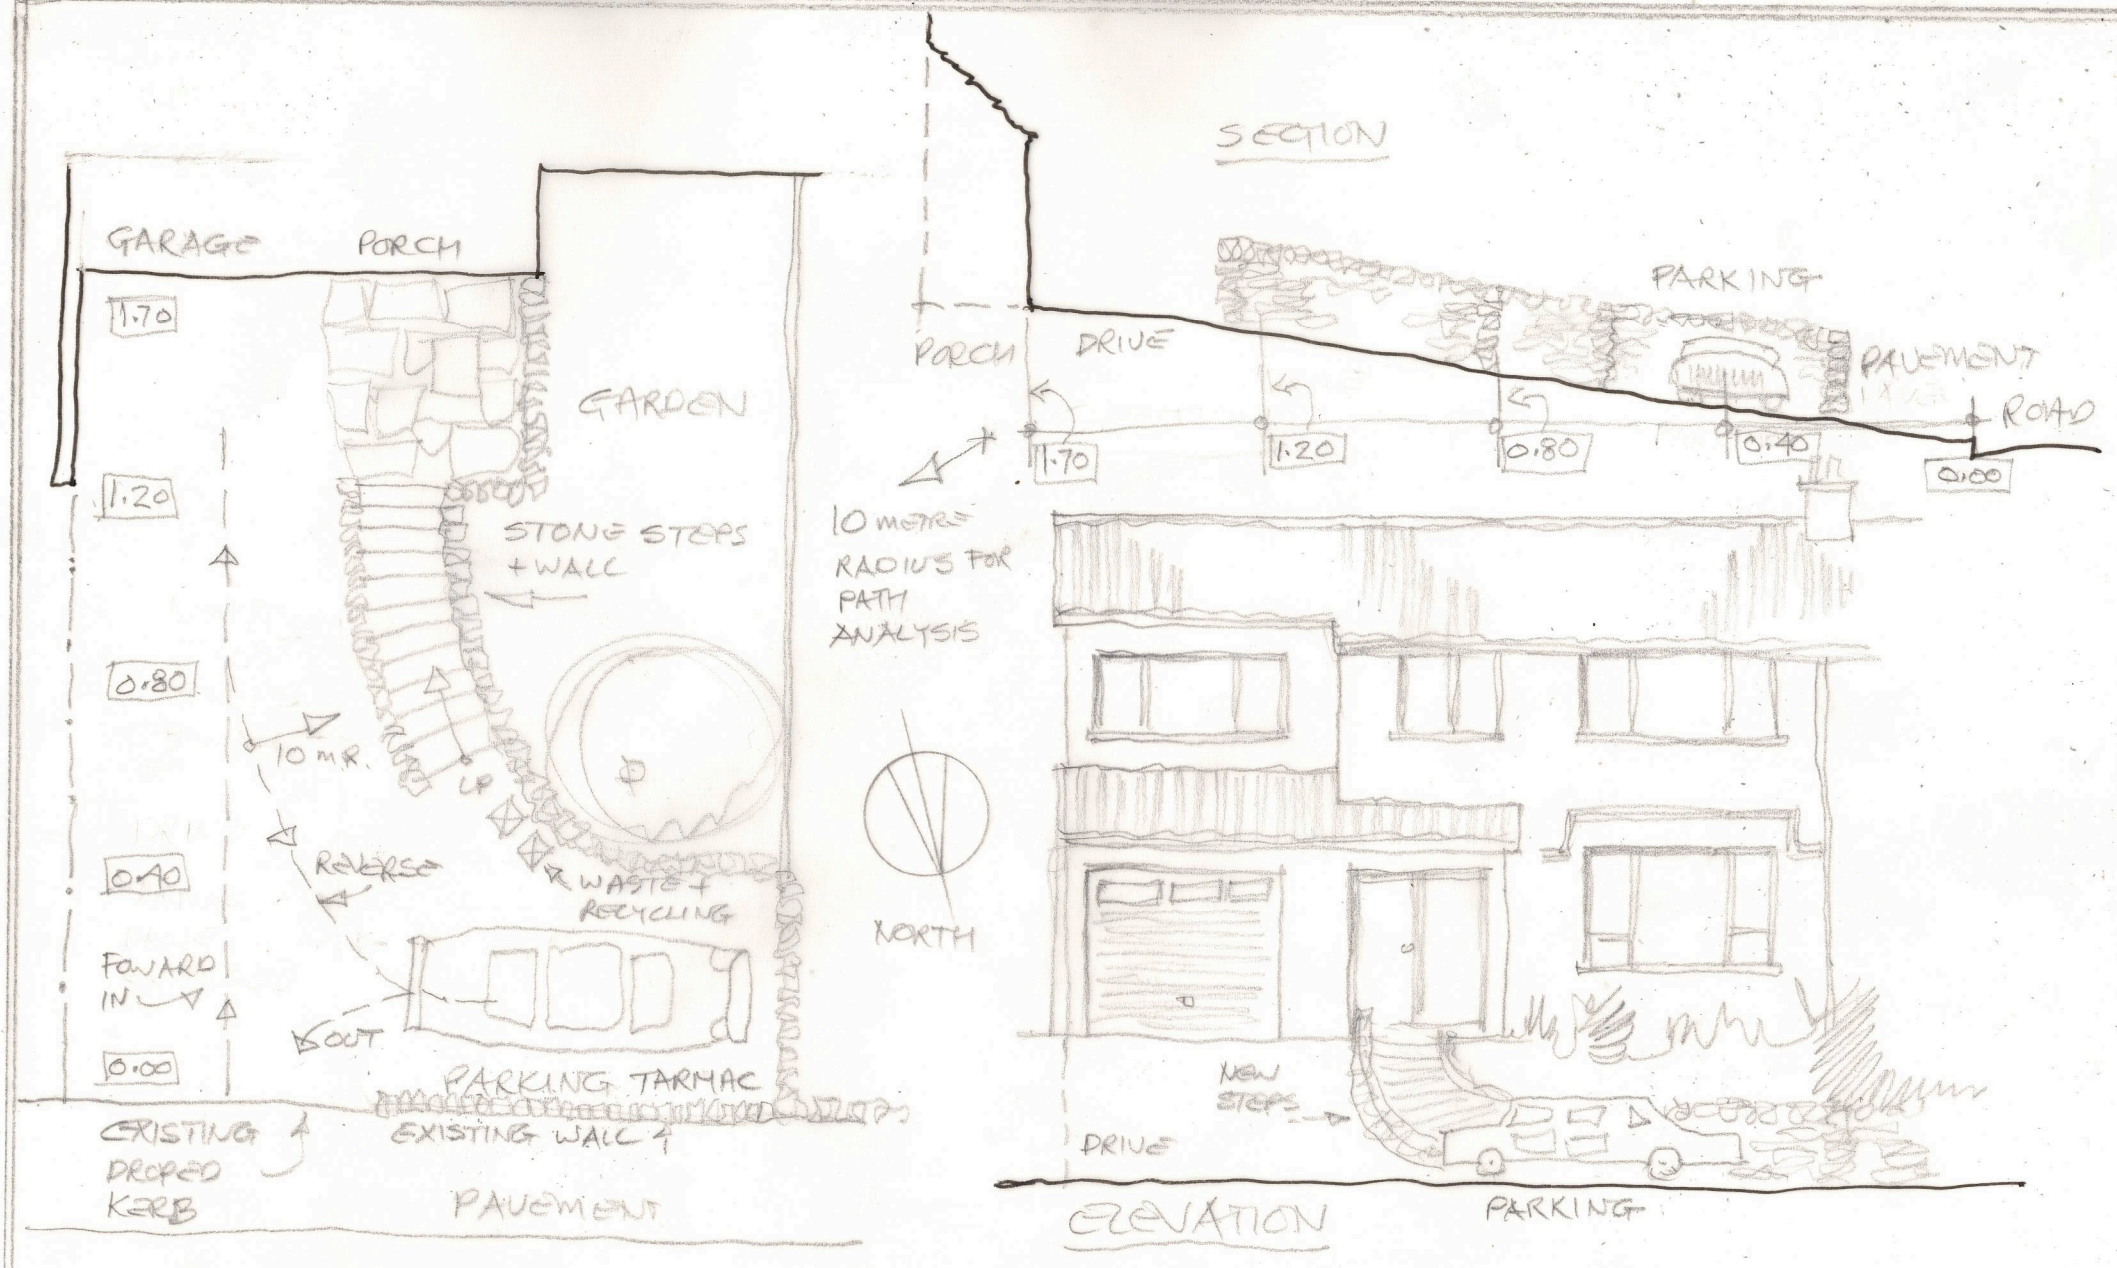

8. NEW ROAD PARKING SKETCH

1:100 @ A4. Sept 23. CTB.

0 1 2 3 4 5 METRES

0.00 = EXISTING LEVELS

NR·4·B