







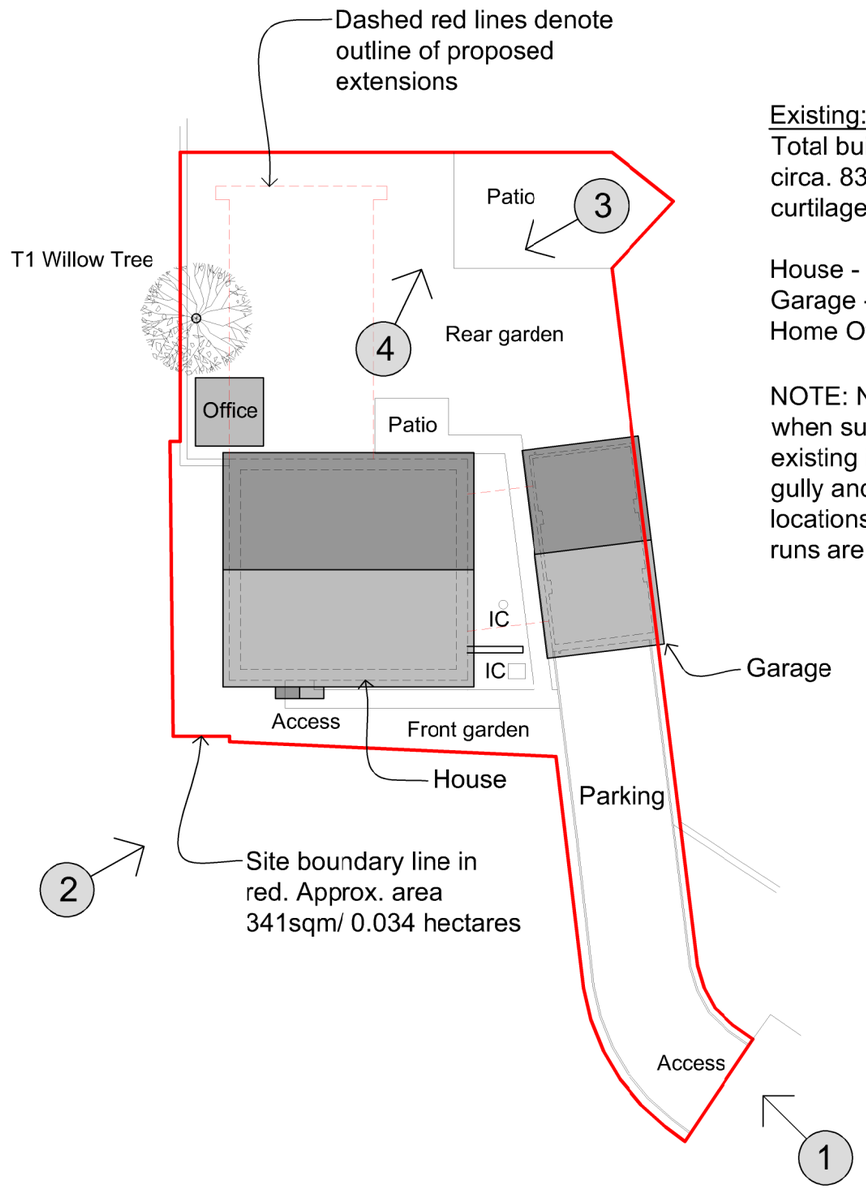

0 4m 8

Scale 1:200

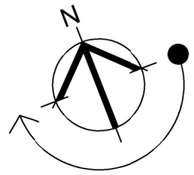

Existing:
Total built form footprint of circa. 83sqm or 24% of curtilage comprising:

House - 56sqm
Garage - 22sqm
Home Office - 5sqm

NOTE: No drain covers lifted when surveyed so whilst existing inspection chamber, gully and rainwater pipe locations are shown, drain runs are assumed.

LSAD
www.lsarchitecturaldesign.co.uk
07768 808268
lsarchitecturaldesign@outlook.com

This drawing is copyright of LS Architectural Design and may not be copied or reproduced without permission.

Figured dimensions are to be taken in preference to scaled dimensions.

Large scale drawings to have preference to small scale drawings.

Client
Mr Kevin James & Miss Eleanor Norton

Project Address
4 Daubenton Close, Trowbridge, Wiltshire, BA14 7XD

Title
Existing Site & Roof Plan

Project Name
Daubenton Close_Extension

Scale	PG Size	Drawn	Date
1:200	A3	LRS	24/10/23

Status	Project No	Drawing No	Rev
Planning	2055	P101	